




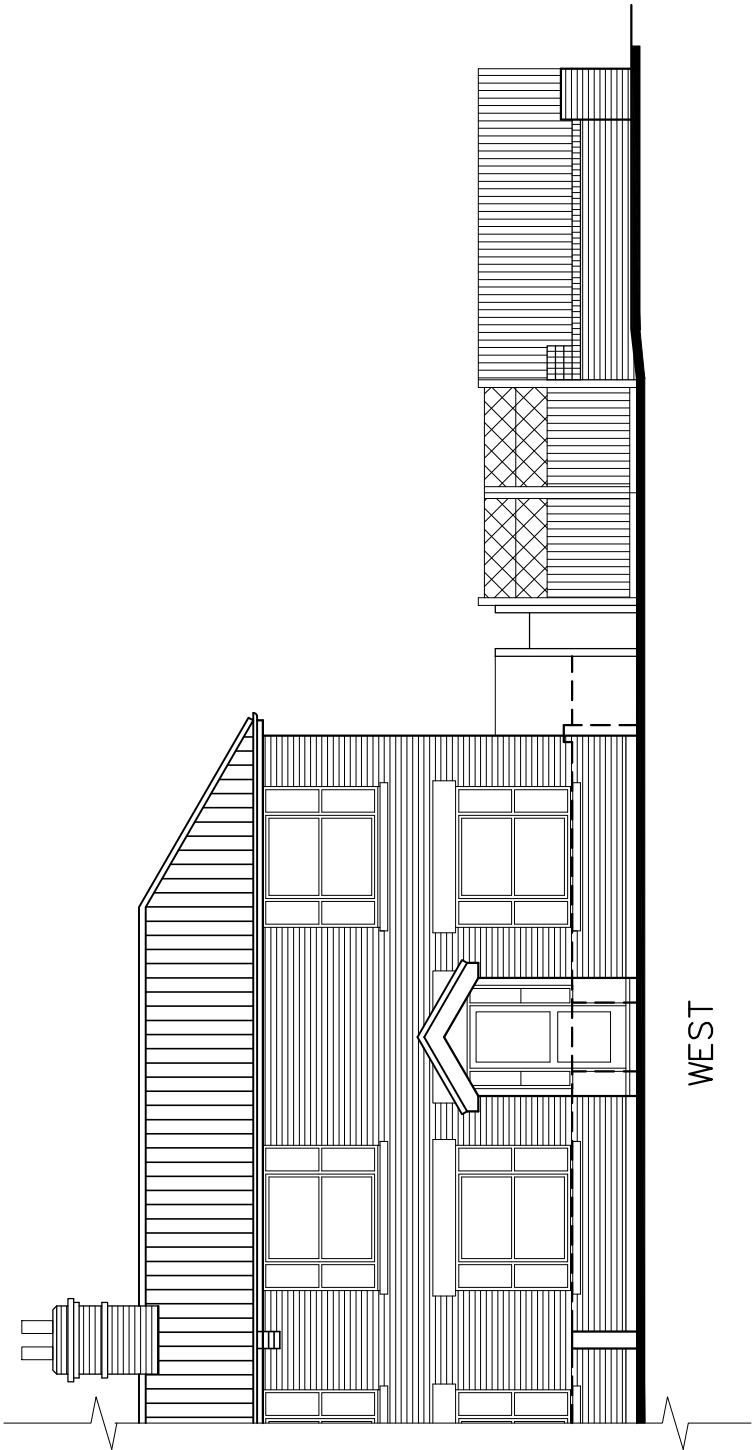


WEST

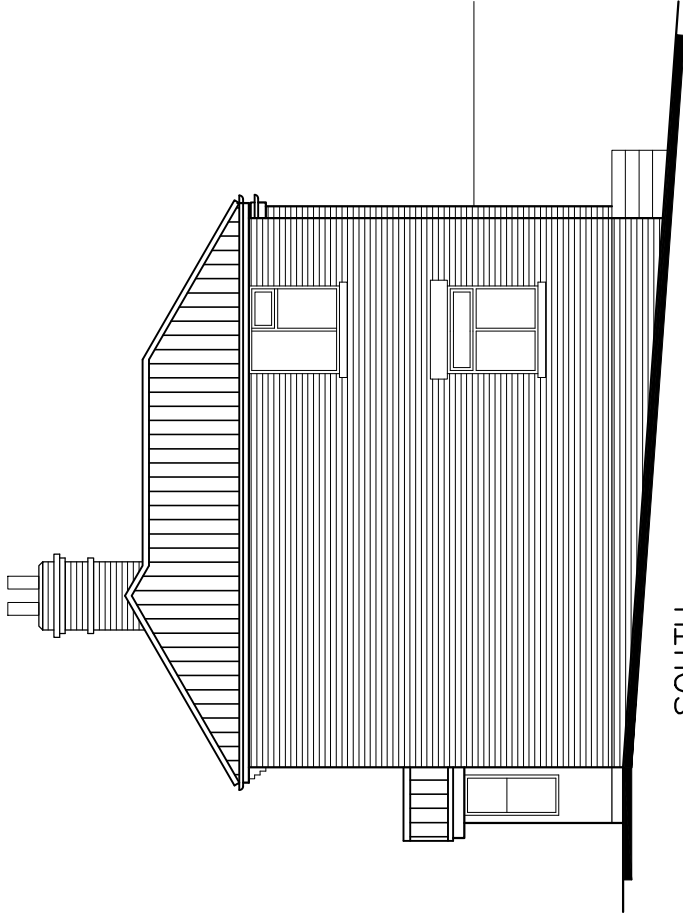

SOUTH

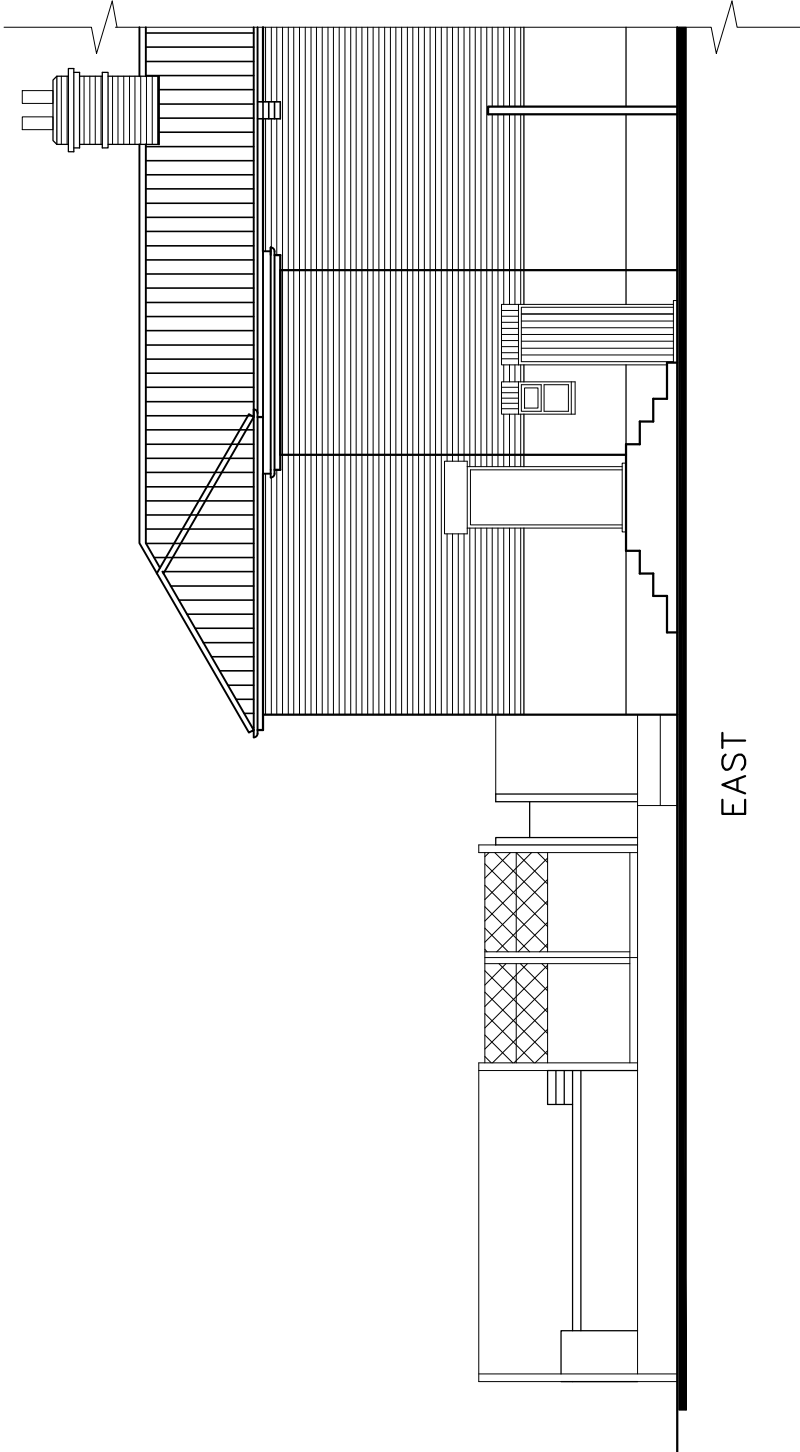

EAST

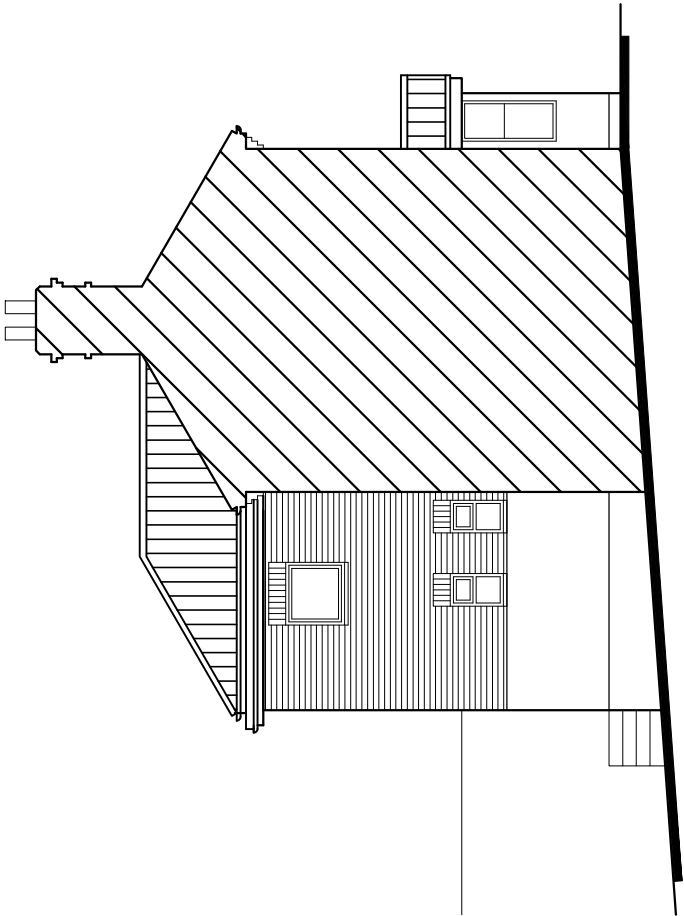

NORTH

2 Croft Cottages
Pier Road
Littlehampton
BN17 5LS

SURVEY ELEVATIONS

Revisions	a) Note/Date/Initial
b)	
c)	
d)	



Critchley Architecture And Design Ltd.
Contact: 02392 474 919 | info@caad.online
The Old Brewery, 15E South Street, Havant, PO9 1BU

Scale A1=1:50, A3=1:100
Drawn CAL/JHL
Date 04/03/19

19023-301

30m

20m

10m

40m