


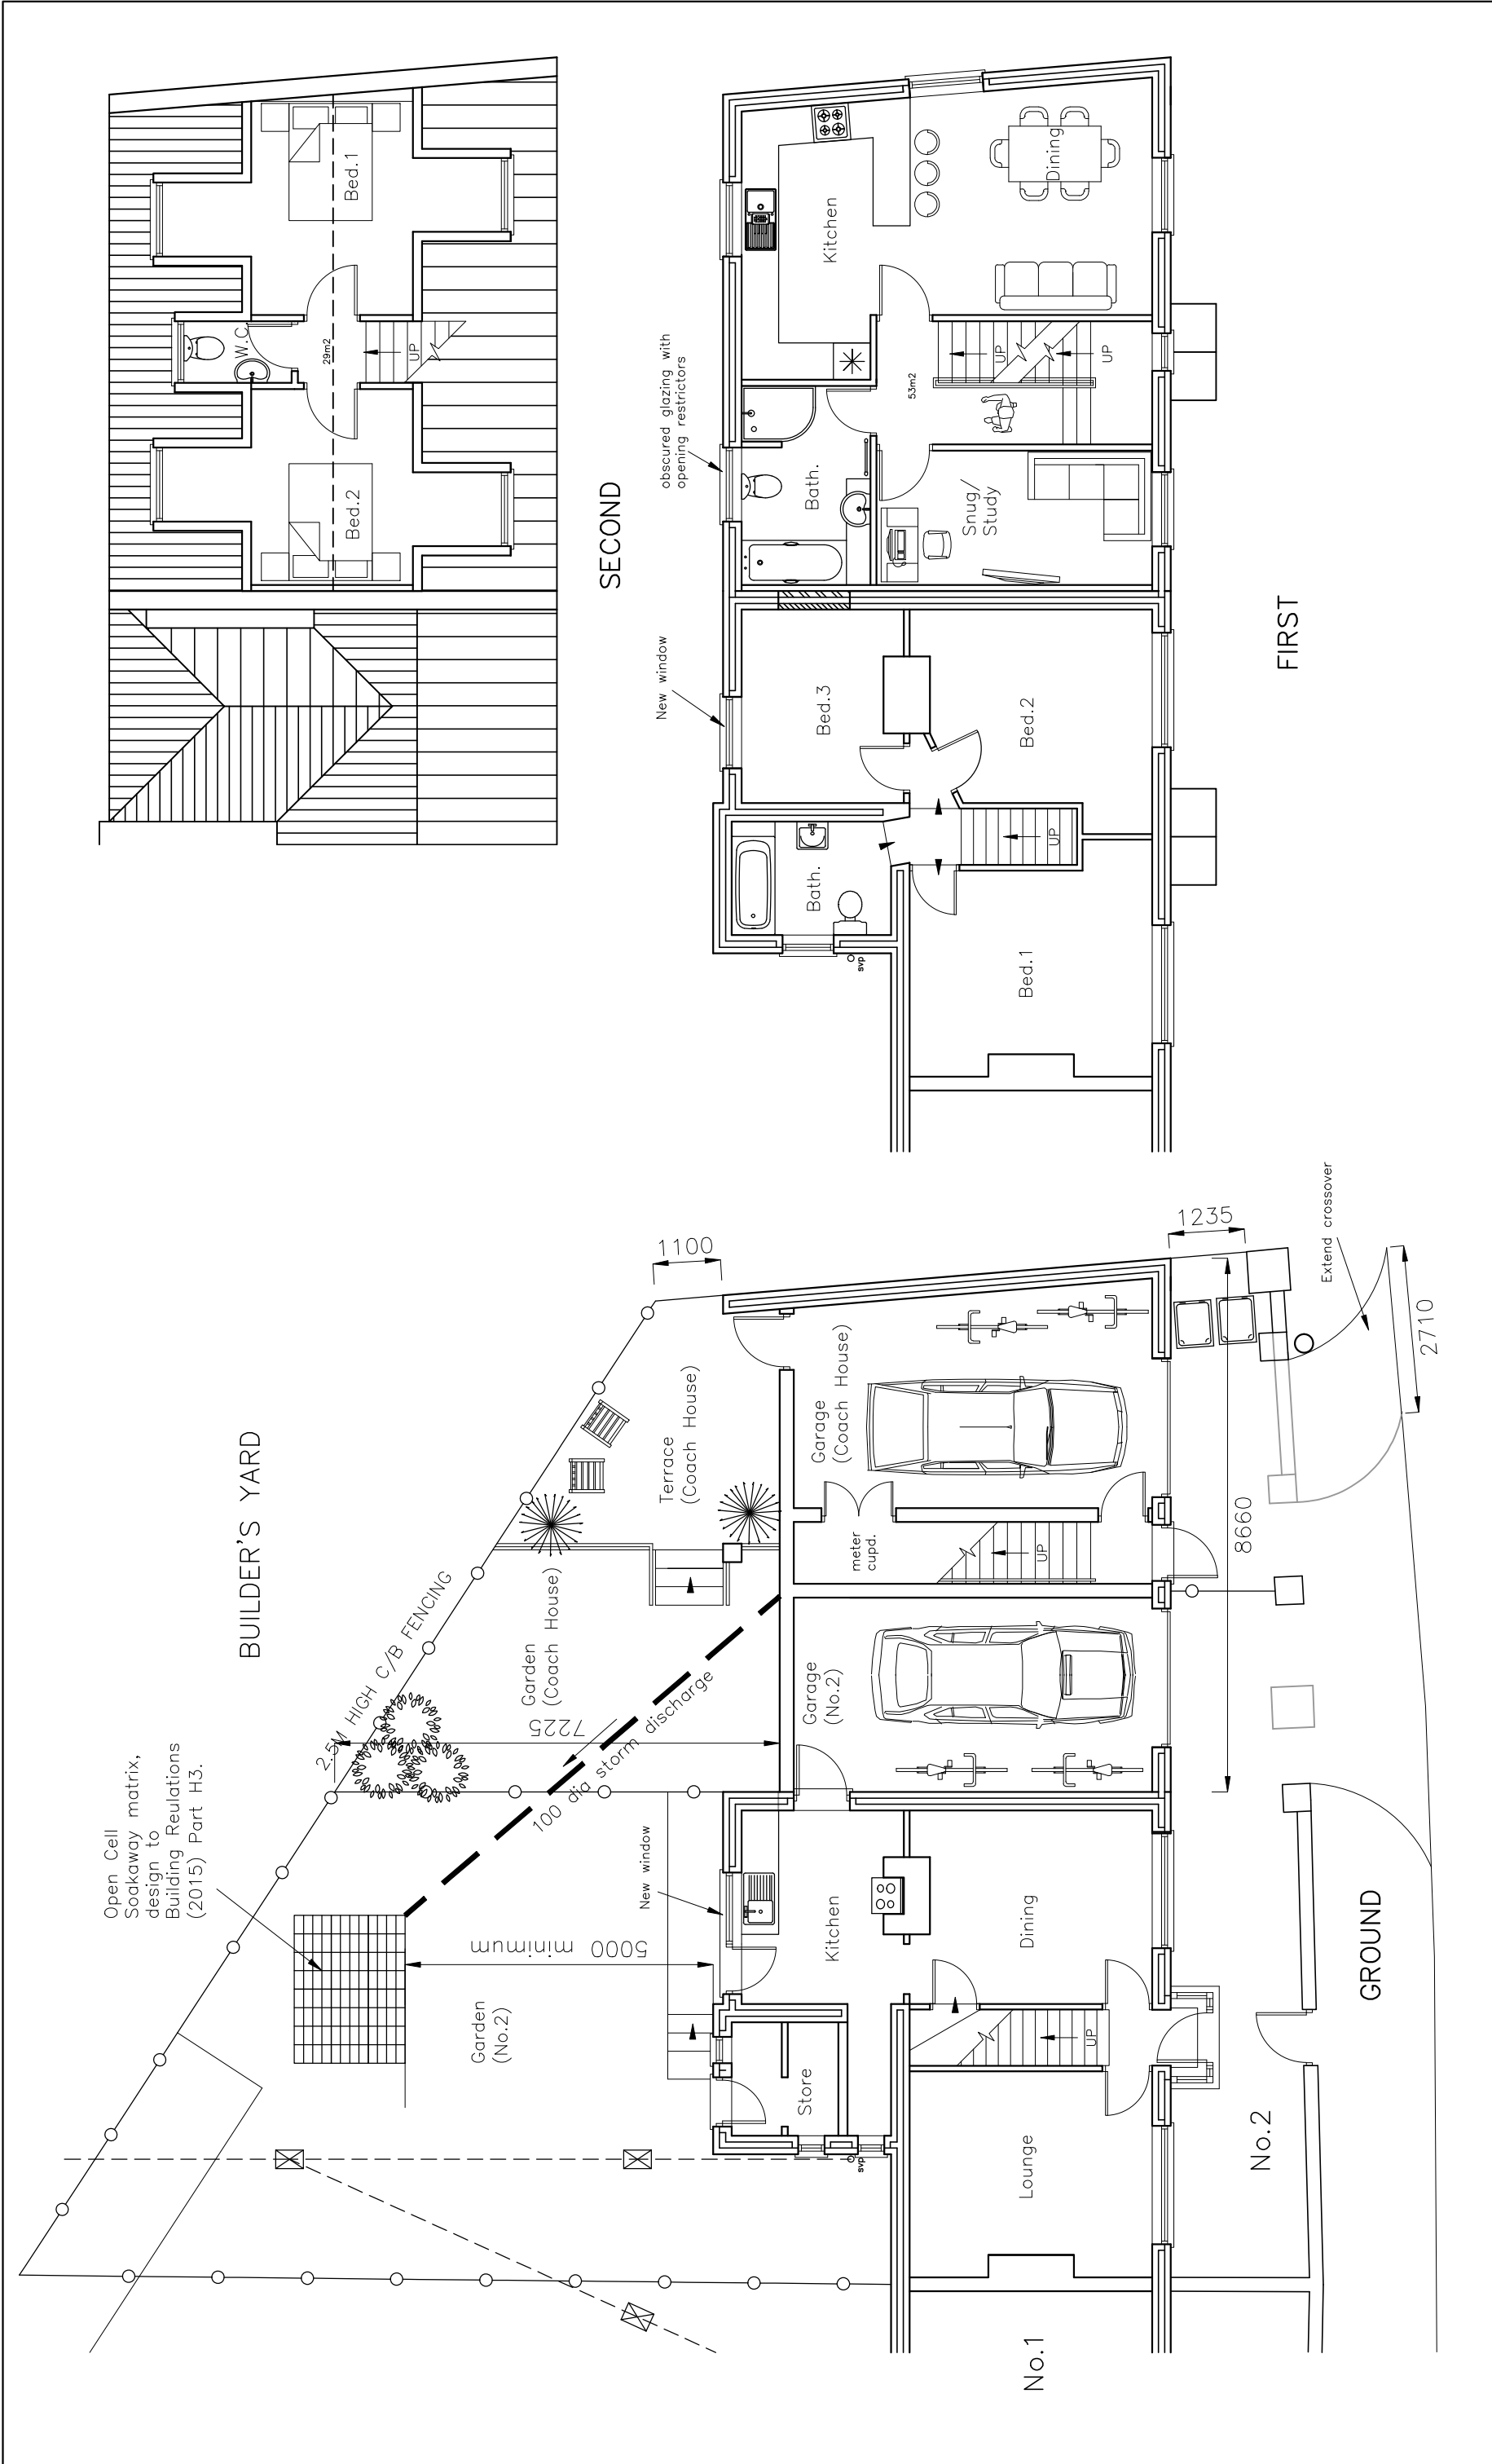

2 Croft Cottages Pier Road Littlehampton BN17 5LS	PROPOSED FLOOR PLANS									
	Revisions a) Client revisions/21.03.19/JHL b) Client revisions/02.04.19/JHL c) Flipped Plan/08.04.19/JHL d)									
CAD Critchley Architecture And Design Ltd. Contact: 02392 474 919 info@caad.online The Old Brewery, 15E South Street, Havant, PO9 1BU										
										
Scale A1=1:50, A3=1:100 Drawn JHL Date 07/03/19										
19023-401										
C										
40m										