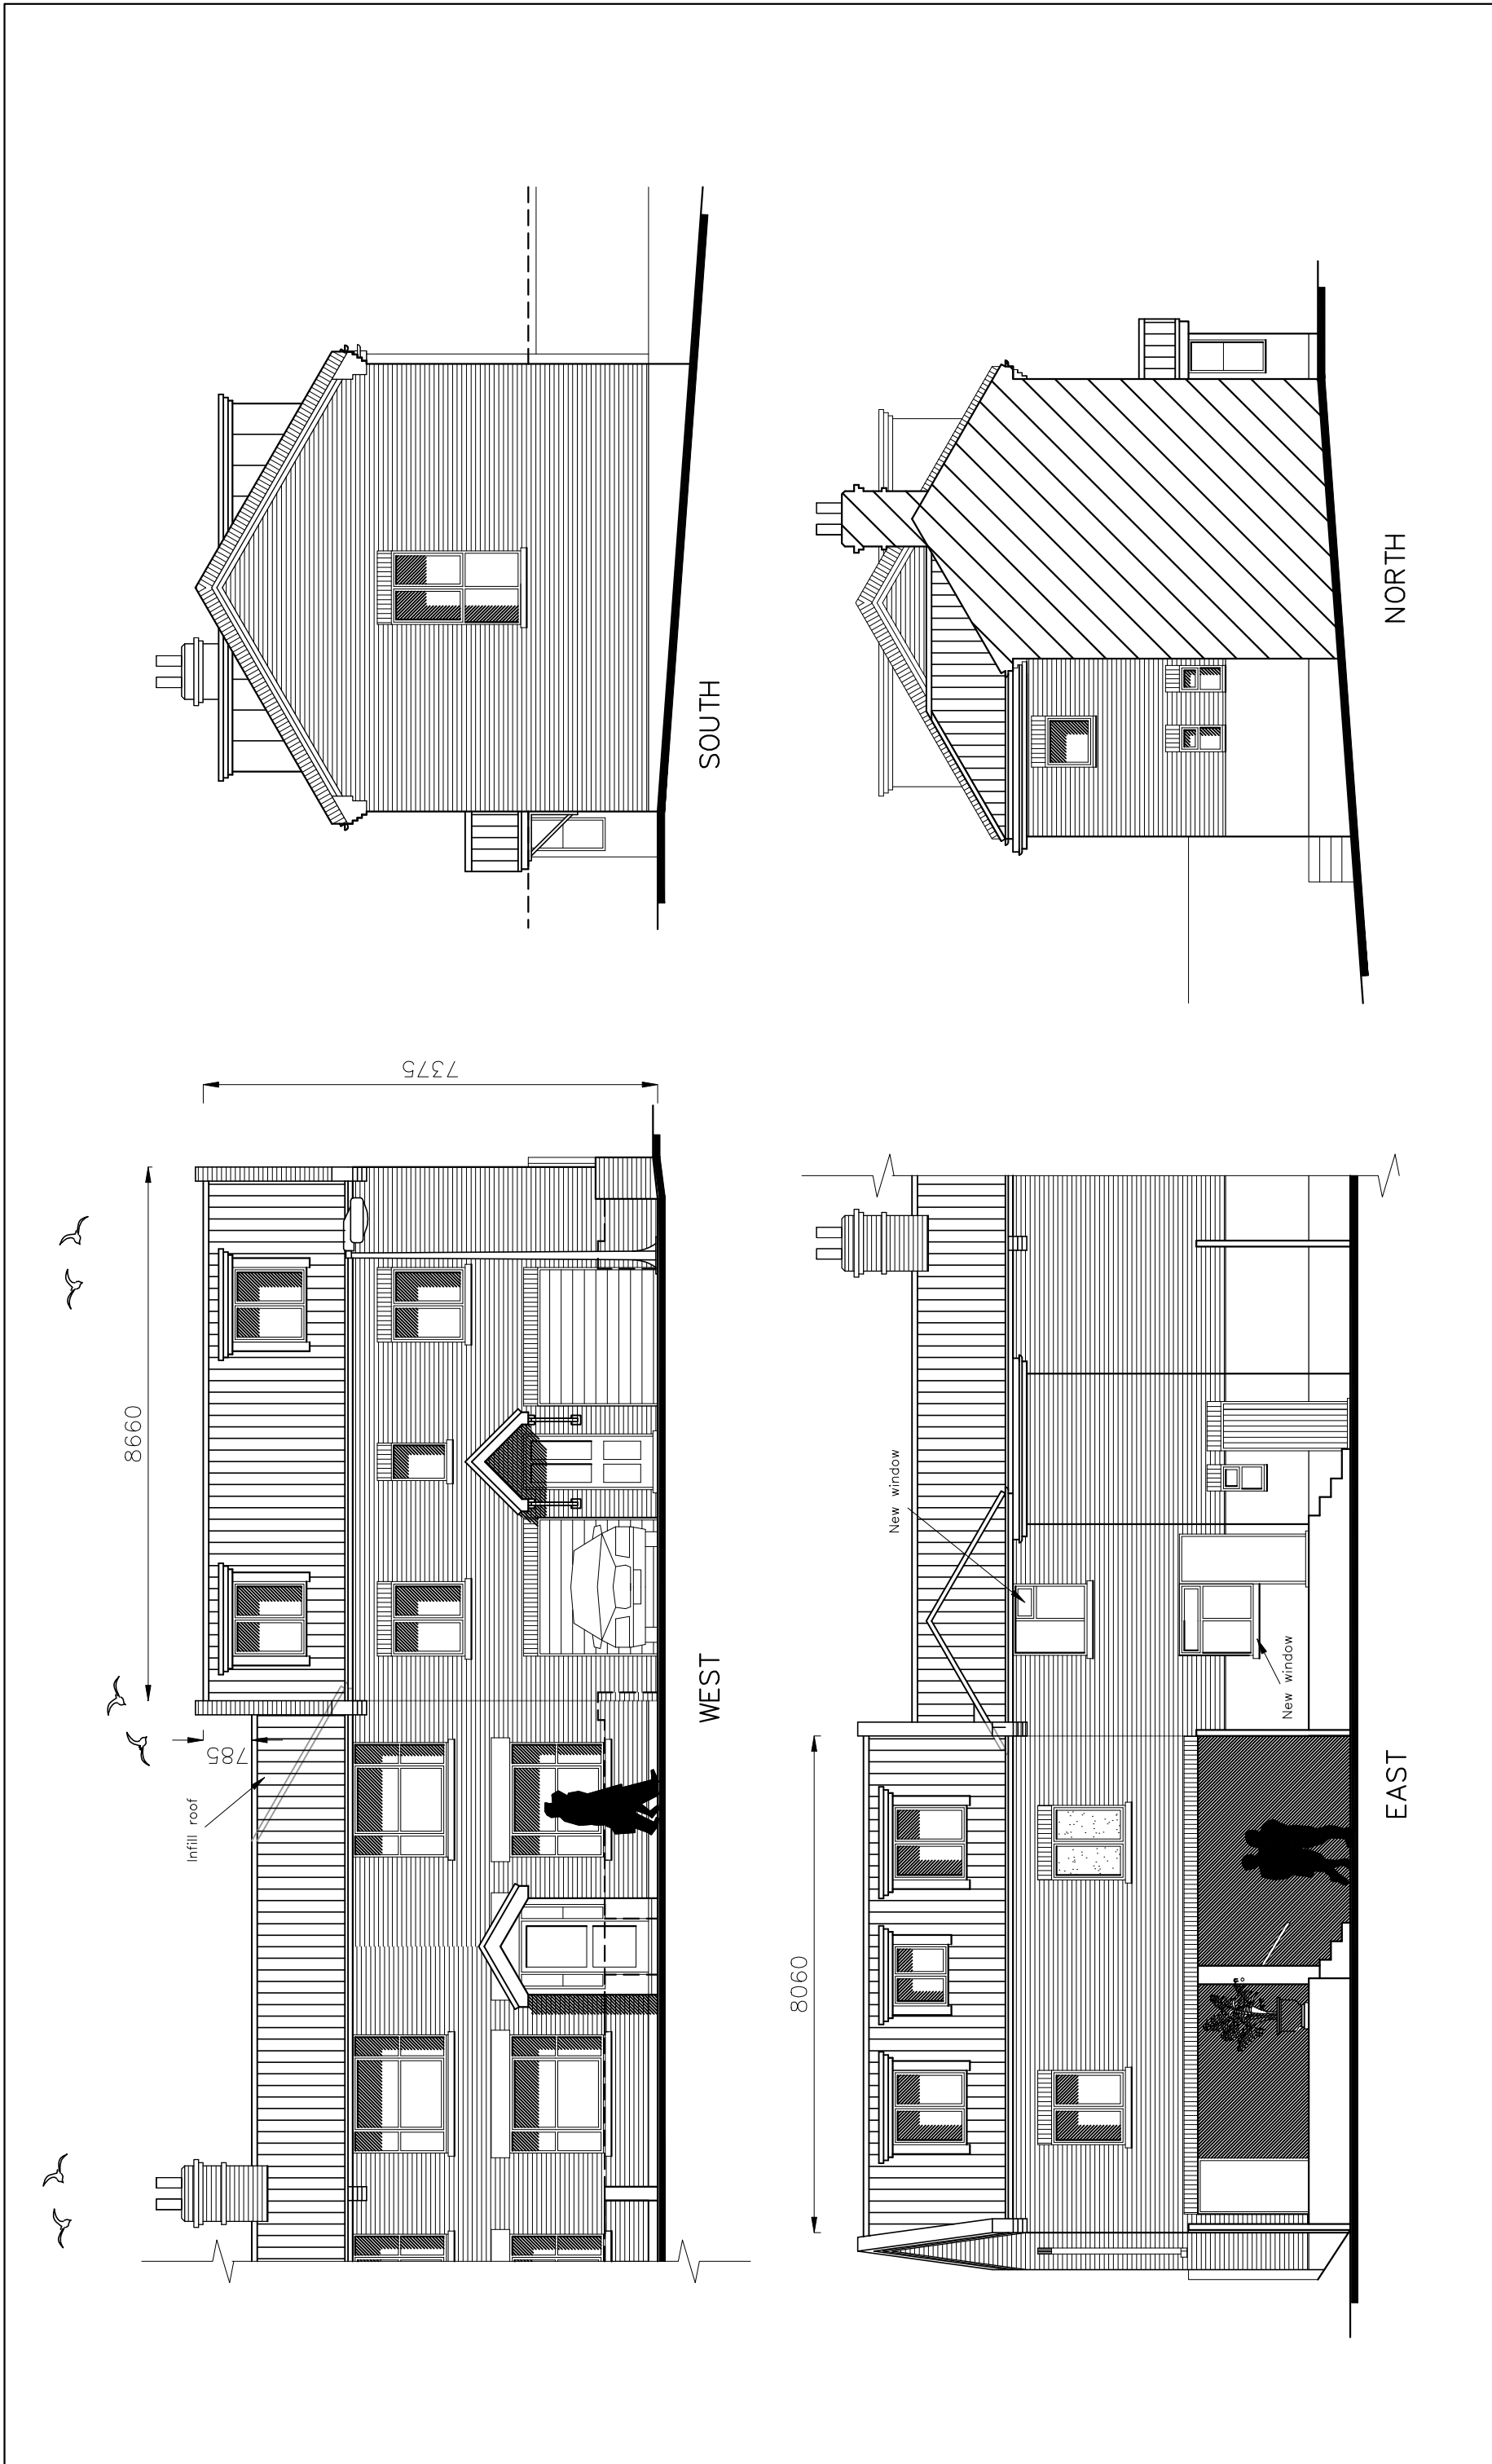


		CAD Critchley Architecture And Design Ltd. Contact: 02392 474 919 info@caad.online The Old Brewery, 15E South Street, Havant, PO9 1BU		Scale A1=1:50, A3=1:100 Drawn CAL/JHL Date 21/03/19 19023-502A			
2 Croft Cottages Pier Road Littlehampton BN17 5LS		PROPOSED ELEVATIONS Revisions a) Client revisions/02.04.19/JHL b) c) d)		10m	20m	30m	40m