

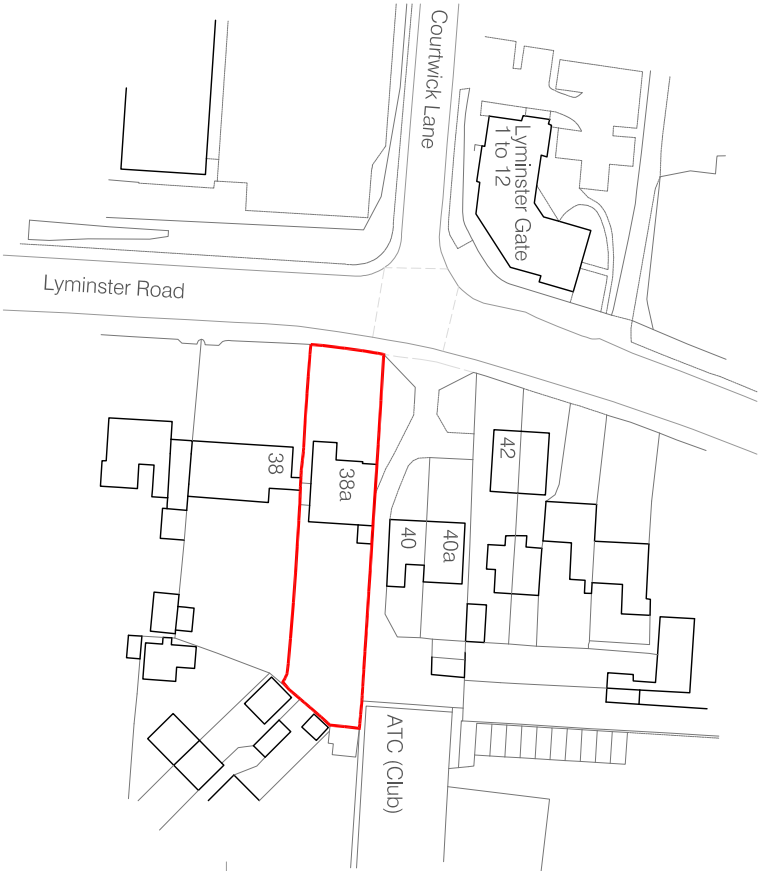


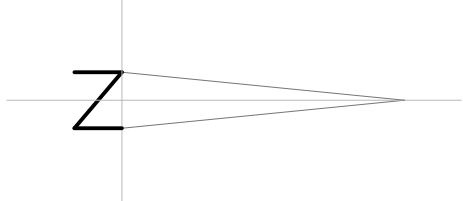

Ordnance Survey (c) Crown Copyright 2020. All rights reserved. Licence number 100022432
Location Plan: Scale 1:1250

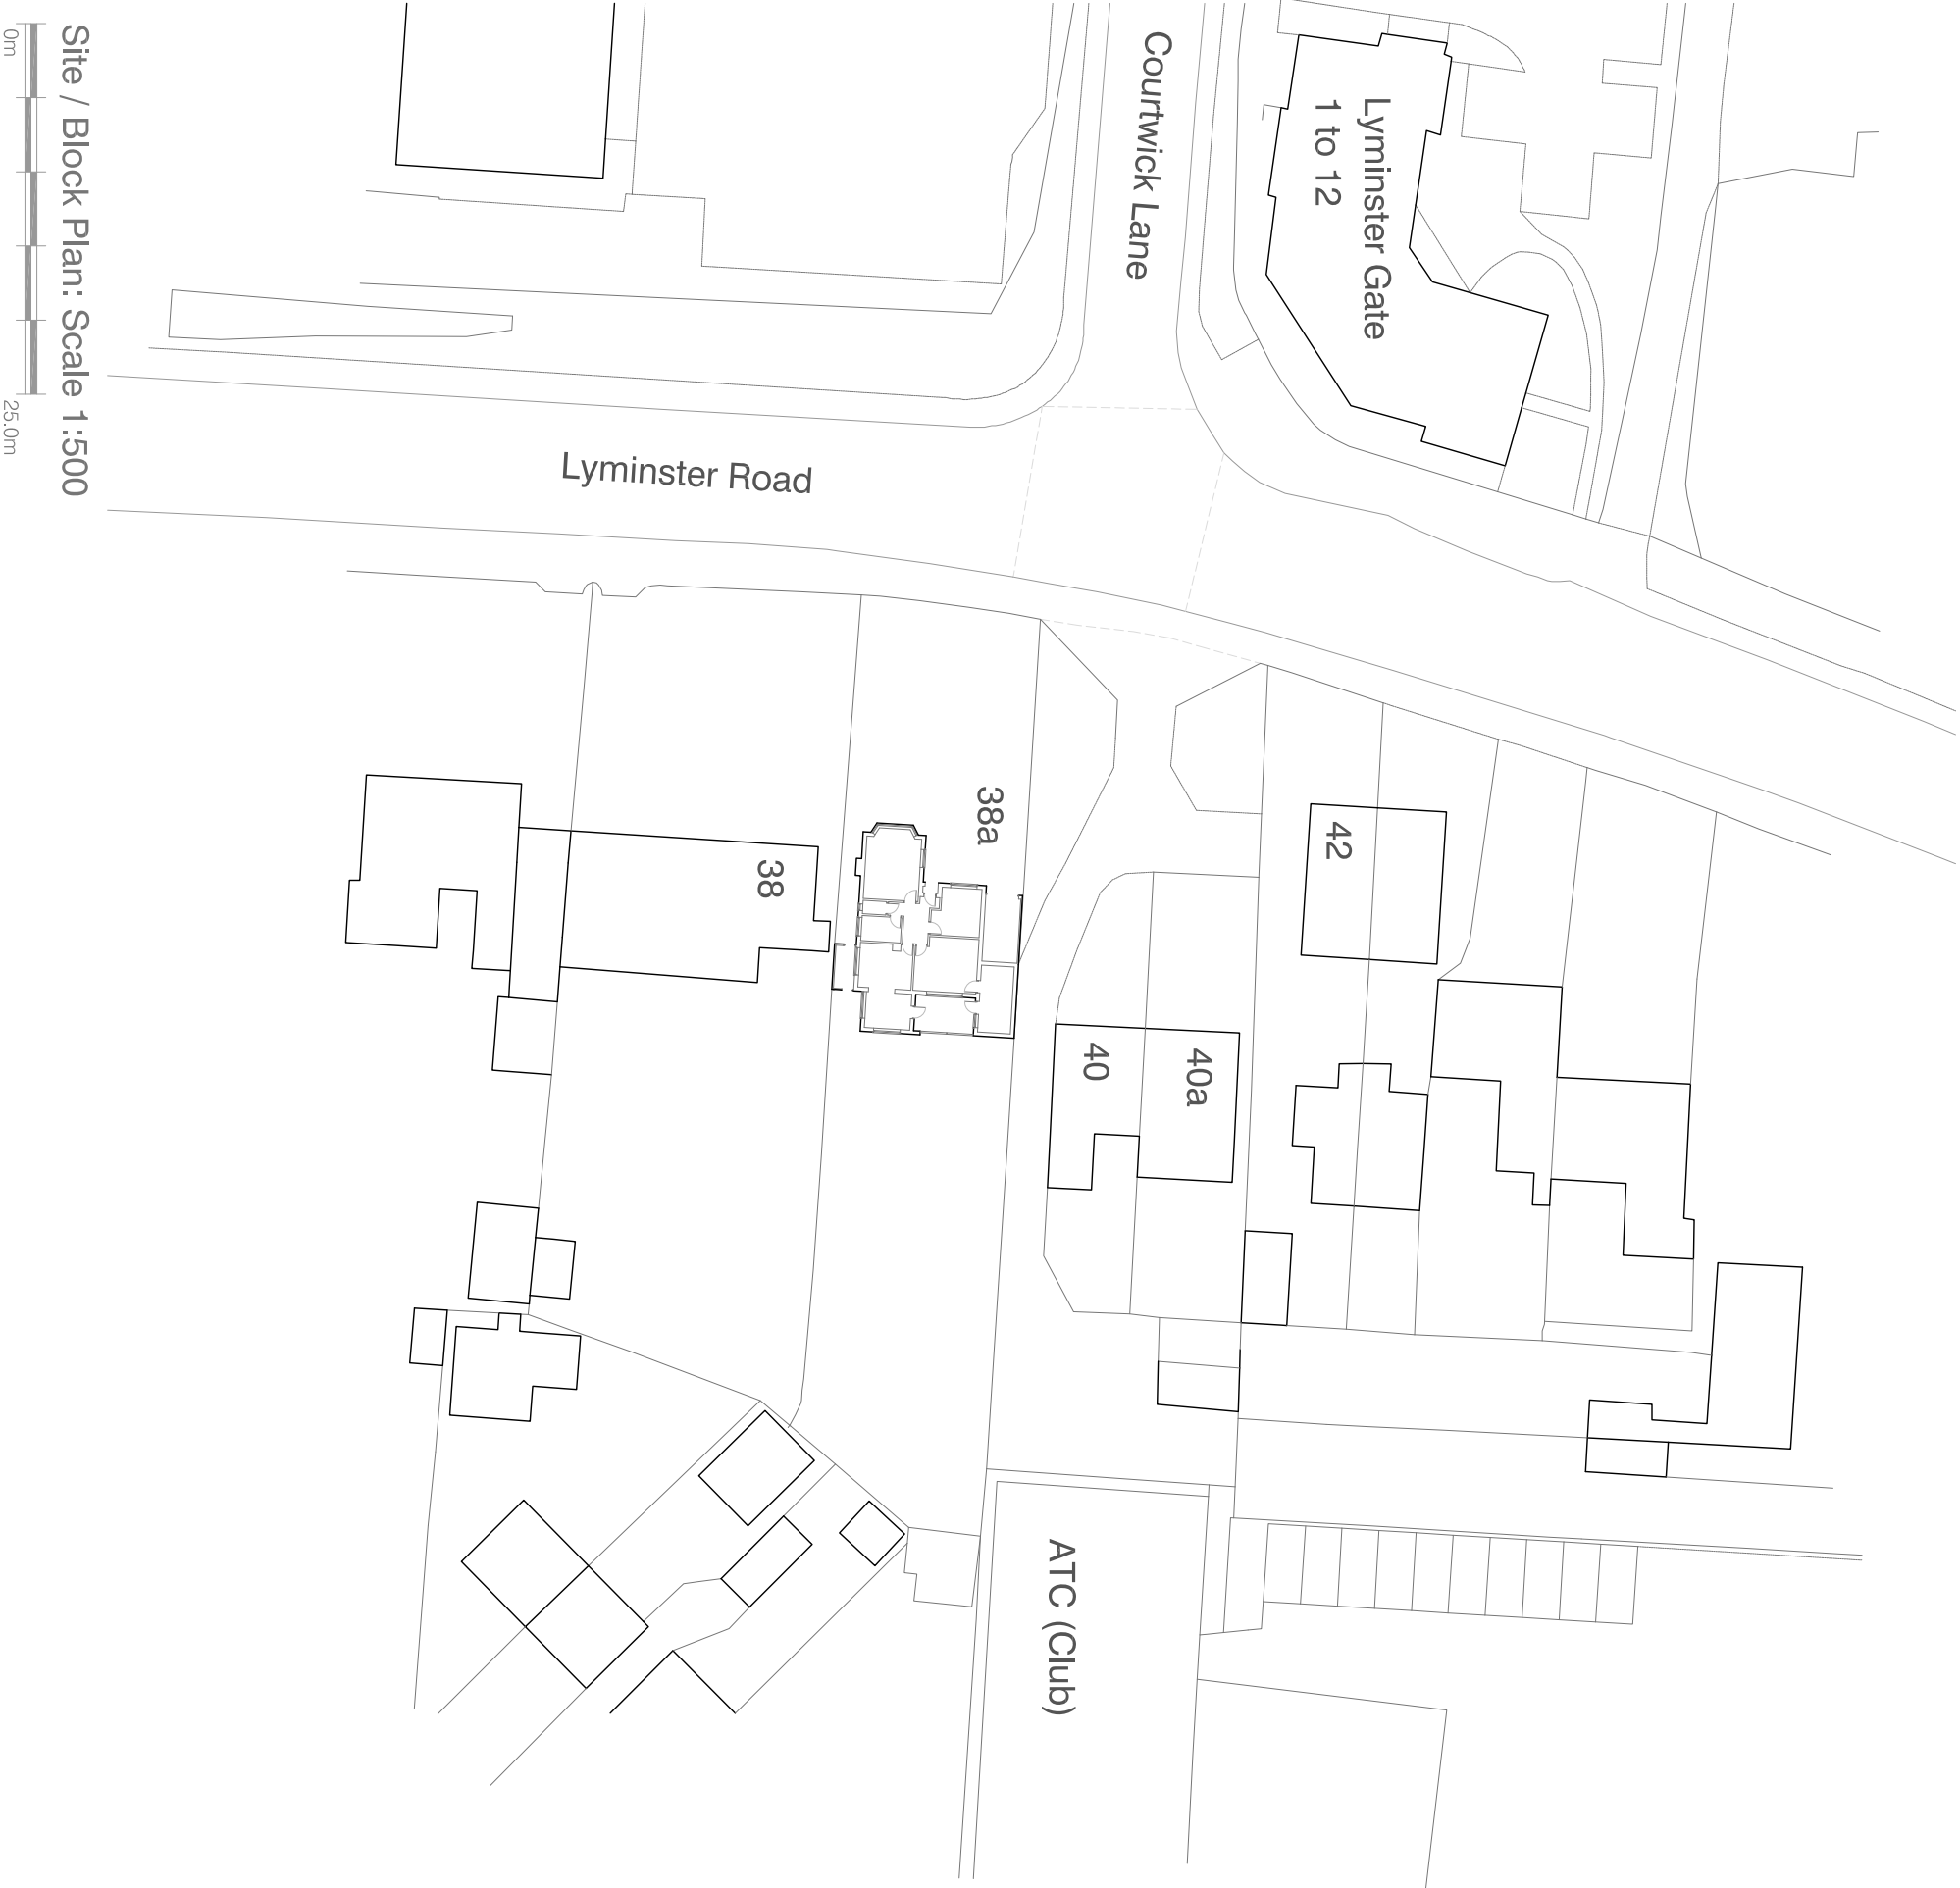

notes

Permission is granted to scale from this drawing for the purpose of Local Authority Planning Approval only. In all other cases DO NOT scale from this drawing. Please contact this office for any additional information required.

Contractors, Sub-Contractors and Suppliers are to check all relevant dimensions, levels and details of the site and any existing buildings before commencing any shop drawings or building work. Any discrepancies should be reported to this office.

This drawing must be read in conjunction with all related drawings and documents relevant to this project, including those prepared by appointed consultants, specialists and sub-consultants etc.

This drawing is the copyright of RDV a Design.

revisions

1			
---	--	--	--

RDV a Design

9 Oak End | Arundel | West Sussex
Tel: 01903 884013

project
38A Lyminster Road
Wick Littlehampton
West Sussex

drawing

Location Plan and Block Plan

As Existing

scale	date
1:500 1:1250 @ A3	June 2020
job no	drawing no
20181	00.01