



No dimensions to be scaled from drawing except for planning purposes.
The contractor should check all dimensions on site.
It is the contractors responsibility to ensure compliance with Building Regulations.
C.D.M. Regs. 2007. The Client is advised of his responsibilities to appoint a Planning Supervisor under these Regs.
All works to comply with the C.D.M. Regs. 2007
The Party Wall Act. 1996 The property owner is advised of the requirements of the Act, & the requirement to serve a Party Wall Notice on any adjoining owners as required under the act.


REVISIONS:

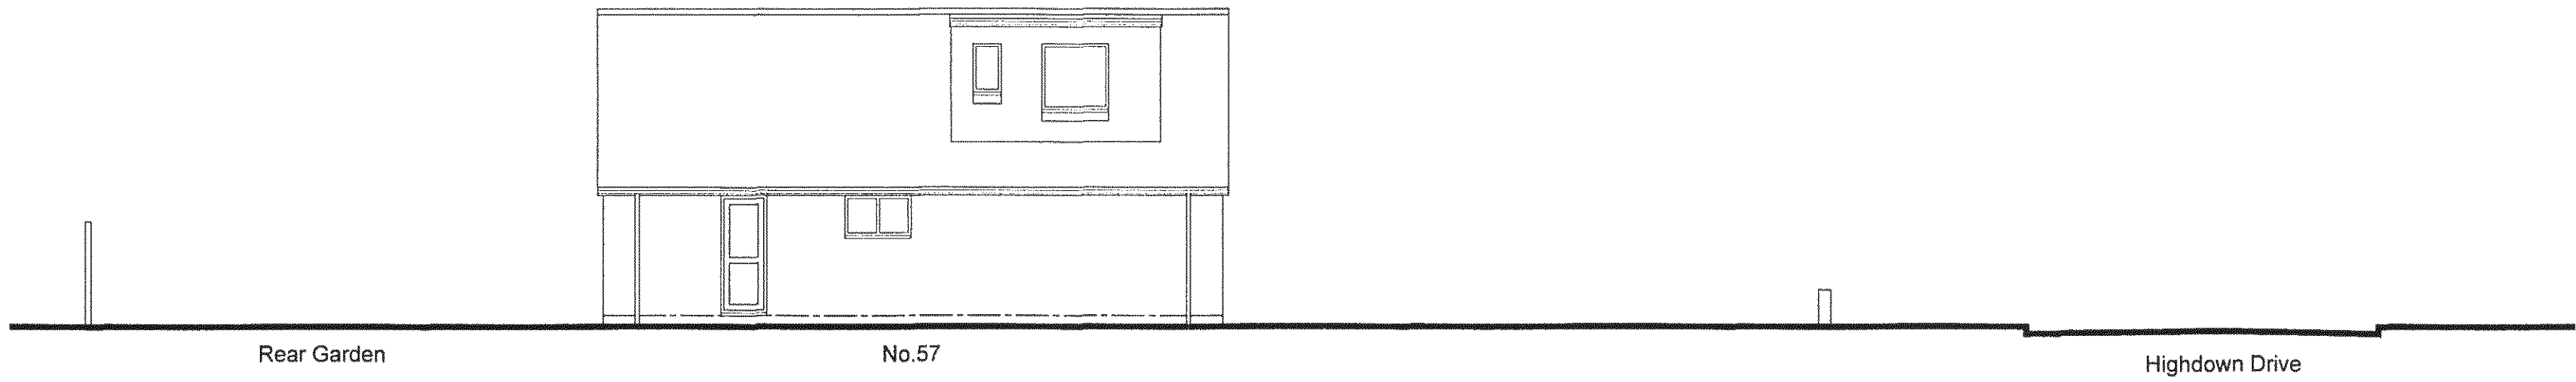

EXISTING SITE CROSS SECTION
Scale 1:100

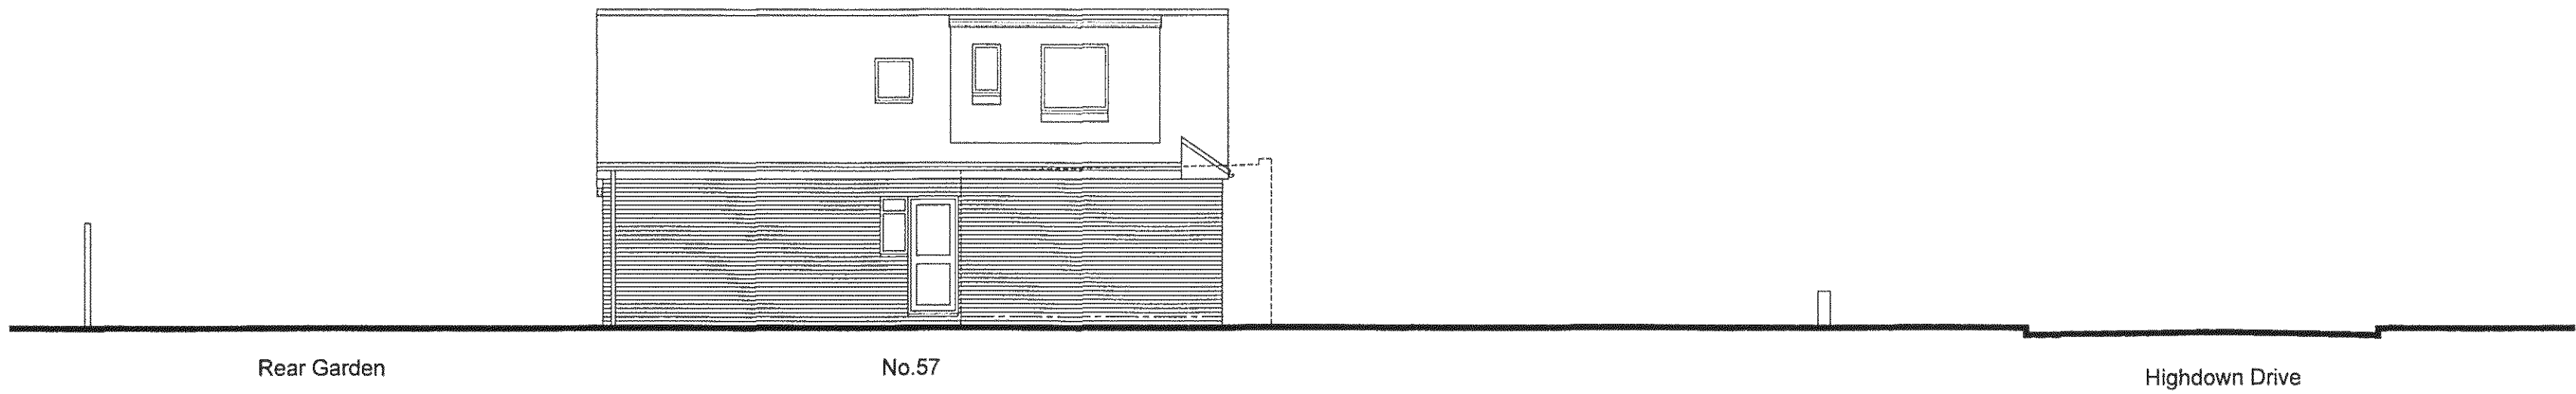

PROPOSED SITE CROSS SECTION
Scale 1:100

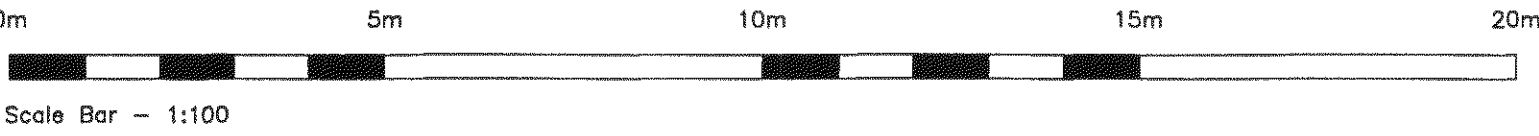

ADCS

Computer Services

30 Foxley Lane
Worthing
West Sussex
BN13 3AD
Tel: 01903 250701
E-mail:
adcs@sky.com

Client	MR S. & MRS D. NALLY		
Project	PROPOSED SIDE EXTENSION 57 HIGHDOWN DRIVE LITTLEHAMPTON WEST SUSSEX BN17 6HL		
Drawing	EXISTING AND PROPOSED SITE CROSS SECTIONS		
Scale	Date	Drawn	
1:100 @ A1	26.05.14	TP	
Drawing No.	Revision		

1291/P011