

SITE LOCATION




Site Location Plan
(Scale 1:50,000)




ORIGINAL SCALE AT A3 - 1:50,000

O.S. Ref. - E:501918 N:102879
Based upon ordnance survey maps with the permission of the
controller of Her Majesty's stationery office. © Crown Copyright.

Consultant Licence Number: 100039785

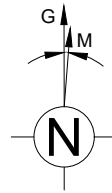

SITE LOCATION

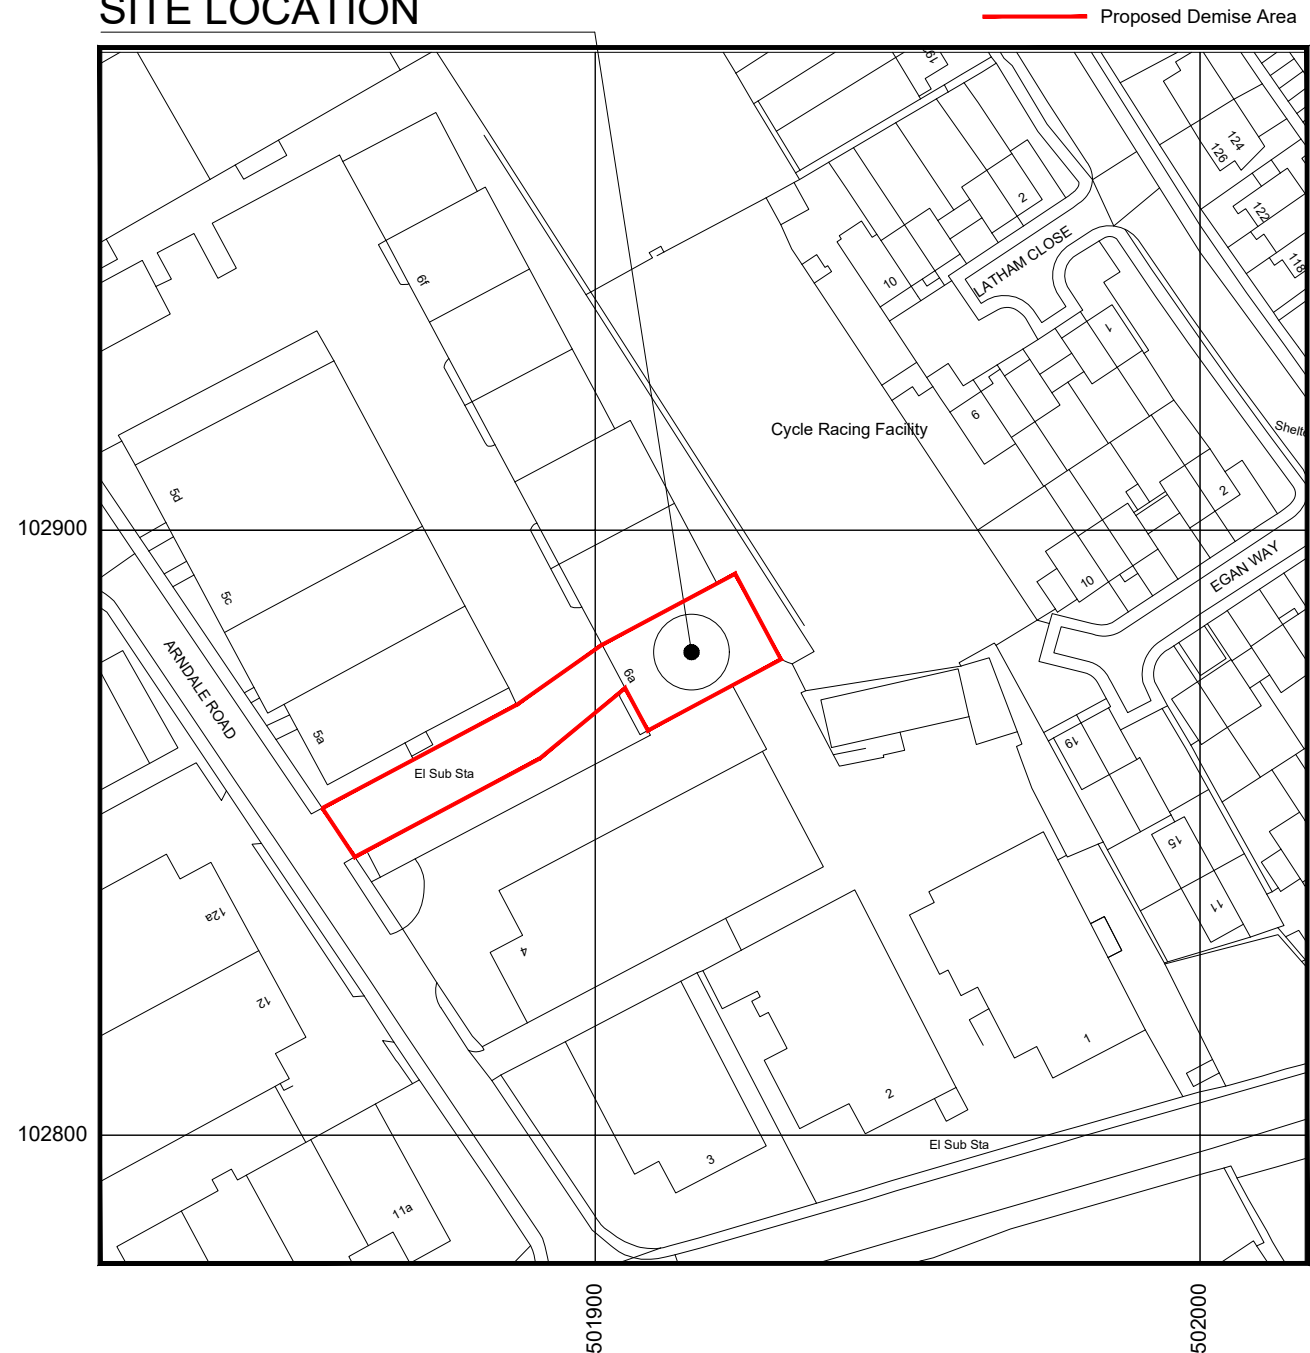

Site Demise Plan
(Scale 1:1,250)



ORIGINAL SCALE AT A3 - 1:1,250

ORIGINAL DRAWING SIZE A3 P1808-161

NOTES

1. This drawing to be read in conjunction with drawing series 001-005.
2. All dimensions are in mm unless otherwise noted.
3. Responsibility is not accepted for errors made by others in scaling from this drawing. All construction information should be taken from figured dimensions only.

REV	DESCRIPTION OF REVISION	DATE	BY
B	ACCESS ROUTE ADDED	04.01.21	SB
A	FIRST ISSUE FOR APPROVAL	09.12.20	VV



2 Charnwood House, Marsh Road, Bristol BS3 2NA
tel :0117 966 5526 web: euro-tel-design.com



15 Bedford Street, London WC2E 9HE t: 0203 5100 602 www.cityfibre.com

Drawing Title		
SITE LOCATION PLANS		
Site Location		
UNIT 6A LINESIDE IND EST ARNDAL RD LITTLEHAMPTON BN17 7HD		
Drawn by VV	Checked by SB	Approved by JR
Date Drawn 09.12.20	Date Checked 09.12.20	Date Approved 09.12.20
Site Region -	Drawing Number P1808-161-PL-001-B	