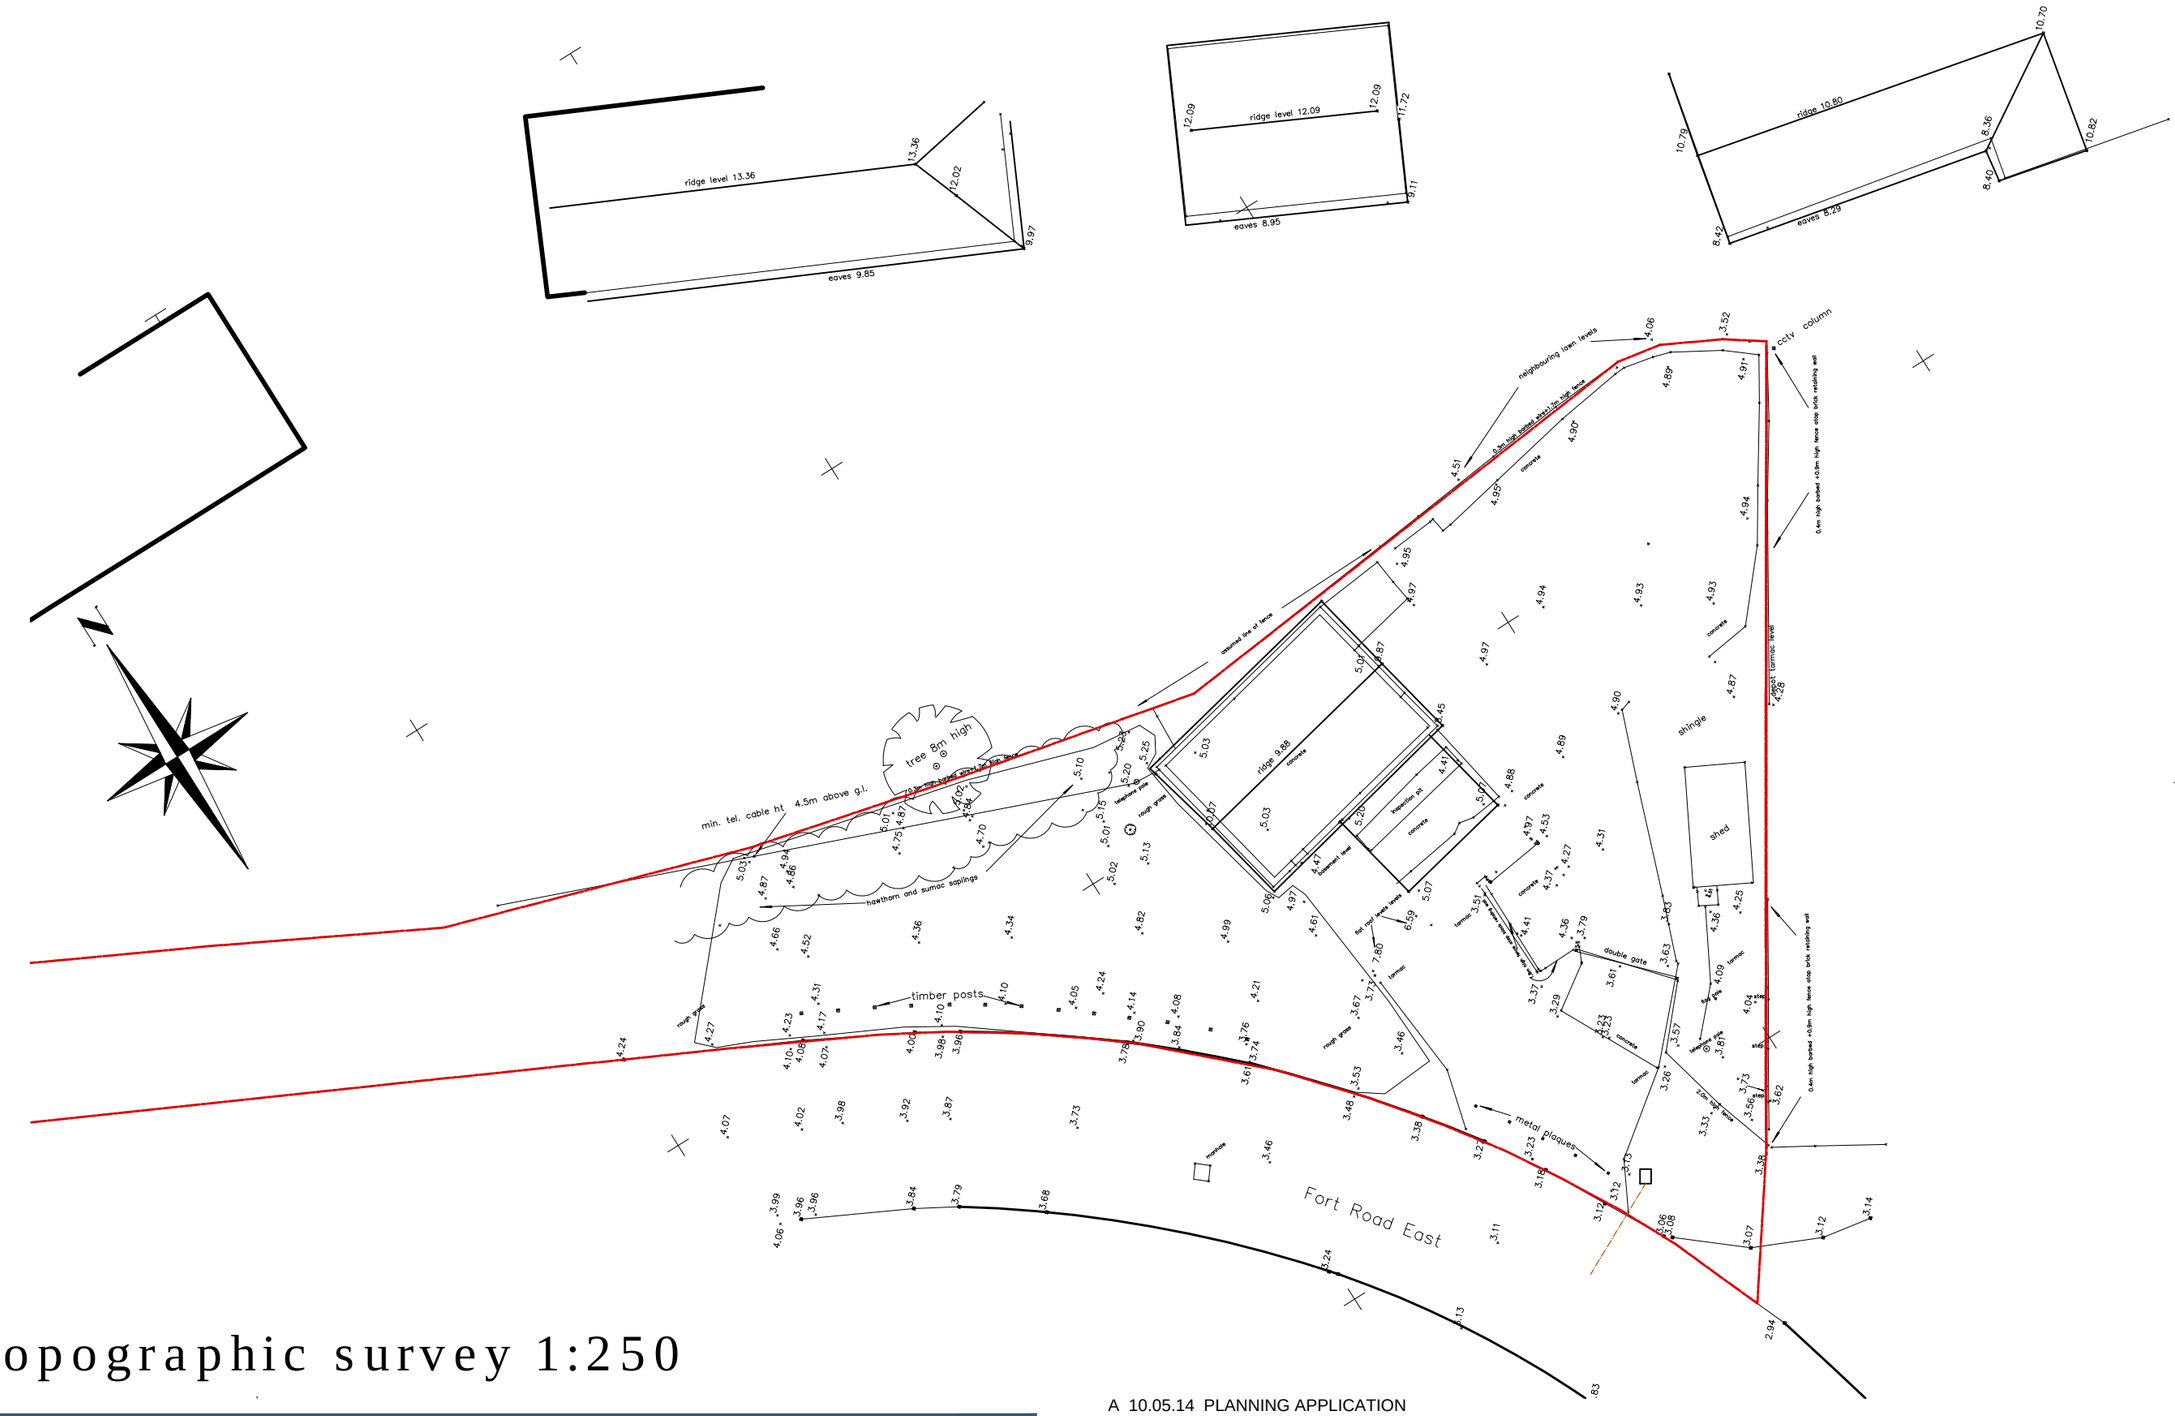


Topographic survey 1:250

A 10.05.14 PLANNING APPLICATION

steve hunting BA (hons) arch.....dipL arch
architectural and graphic designer
8 Somerset gardens, Bognor Regis, West Sussex, PO21 2AA Tel: 01243 822796 email: steve.sharch@googlemail.com

PROJECT:	Proposed Light industrial development at: Fort Road East, Littlehampton.	SCALE 1:250 @ A3	PROJECT No 1322	01
DRWG TITLE:	PLANNING Topographic survey			
CLIENT:	Mr T. Mills	DRAWN BY SH / DATE JAN 14	REVISIONS A	

ARUN DISTRICT COUNCIL LU/161/14/PL