
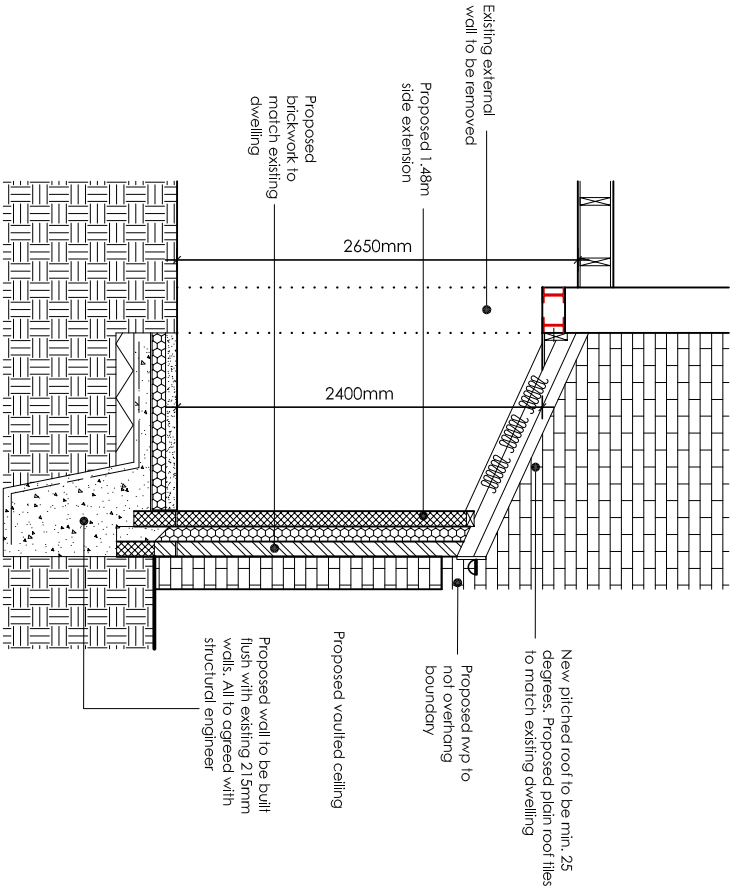
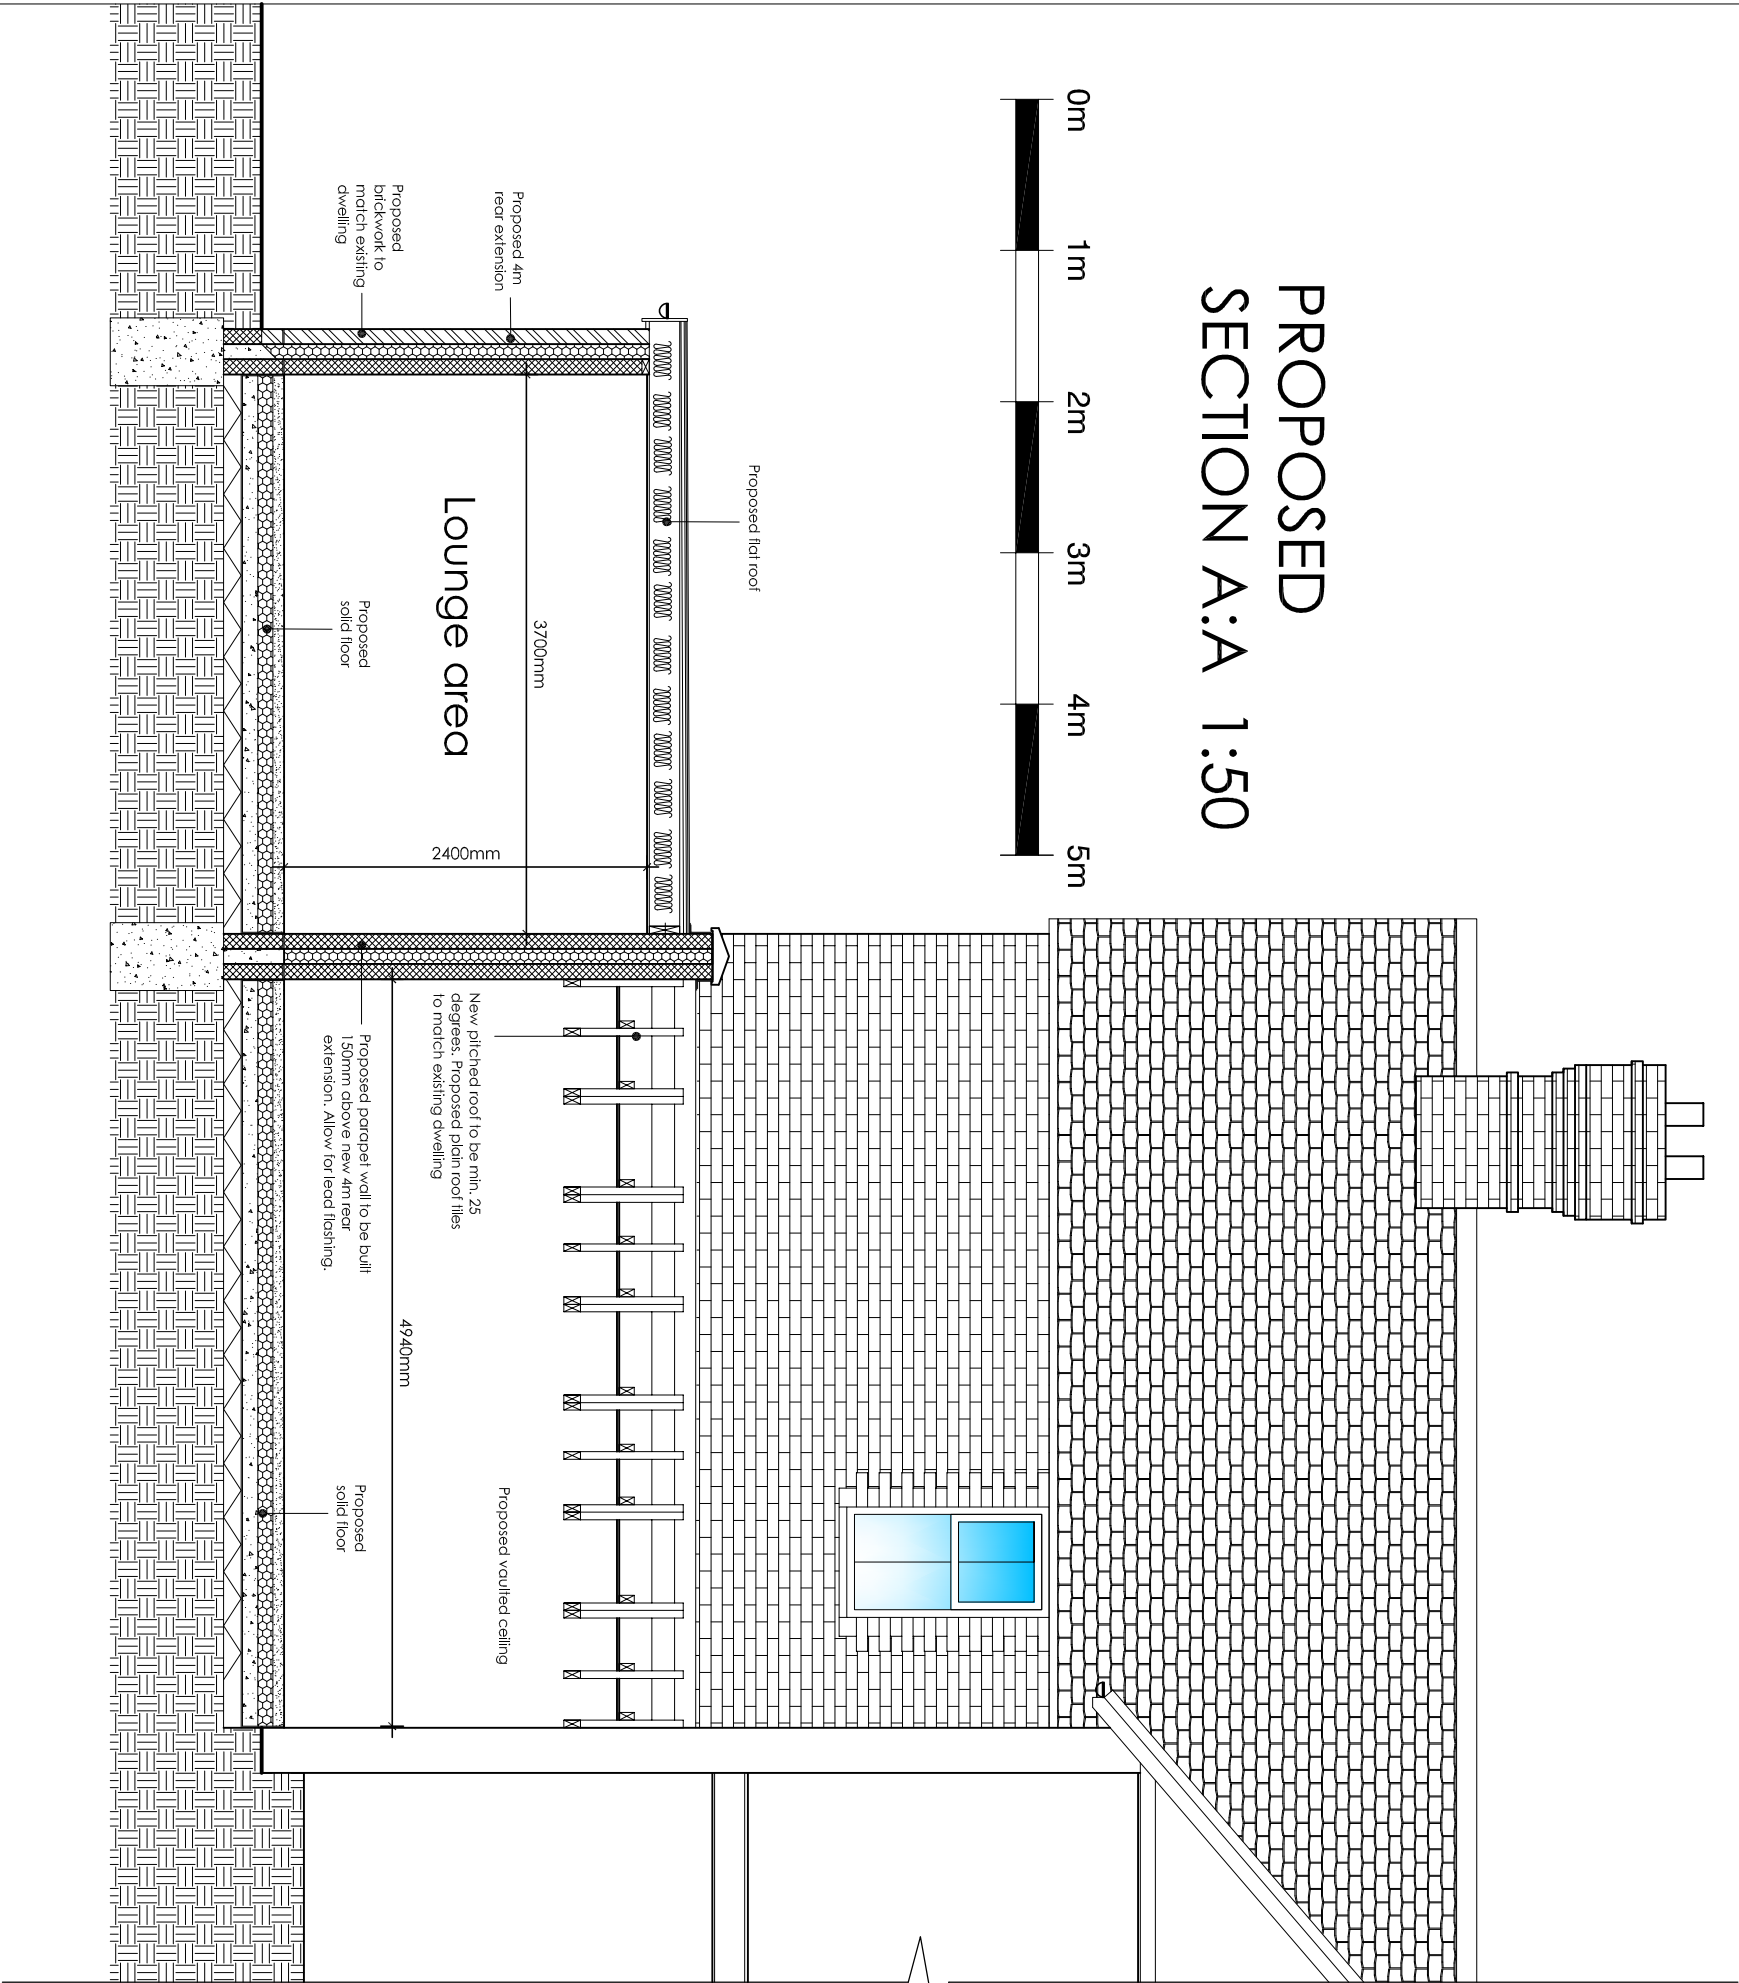


PROPOSED
SECTION A:A 1:50

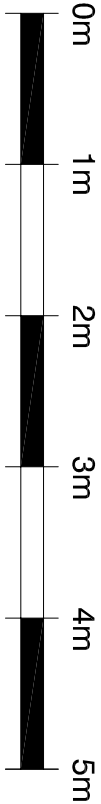

PROPOSED
SECTION C:C 1:50

ama
afterbury moore associates

architectural &
quantity
surveying
services

Unit 1 Gosling Croft Business Park
Long Fulford
Clapham, Worthing
West Sussex BN13 3UT
01903 871131
cinfo@afterburymoore.co.uk

Client: Mr & Mrs Bolger

Address of Works: 5 Woodlands Road
Littlenhampton
West Sussex
BN17 5PP

Drawing Title: Proposed Rear Extension
Planning Permission

Paper Size: A3 Date: May, 2020

Job Number:	Drawing Number:	Revision:
AR-143	07	Revision

General Notes:		
1: Do not scale from these drawings (unless for planning purposes)		
2: Drawings to be used in conjunction with the structural calculations and the building notes provided		
3: The client/contractor is advised to read the separate notes and the details provided in the structural calculations regarding the CDM regulations.		
4: No work should be undertaken until all contents Planning and Building Control have been received and approved in writing. Any work undertaken without consent is done so at the client's risk.		
5: All alterations to be checked on site prior to ordering any materials, fixtures or fittings.		
6: All proposed alterations and plans being any additional loads are to be approved and agreed with the Building Control Officer.		
Revision	Date	Amendment