

Planning and Development Services
Arun District Council
Arun Civic Centre
Maltravers Road
Littlehampton
West Sussex
BN17 5LF

Developer Services
Southern Water
Sparrowgrove House
Sparrowgrove
Otterbourne
Hampshire
SO21 2SW

Tel: 0330 303 0119

Email: developerservices@southernwater.co.uk

Your Ref
LU/162/14/PL
Our Ref
PLAN-007011
Date
29/07/2014

Dear Sir

Proposal: Replacement access for the watch tower.
Site: Watch Tower, Ferry Road, Littlehampton, BN17 5DG.
LU/162/14/PL


Thank you for your letter of 25/07/2014.

Southern Water has no objection for the above proposal.

Yours sincerely


Developer Services

SOUTHERN WATER

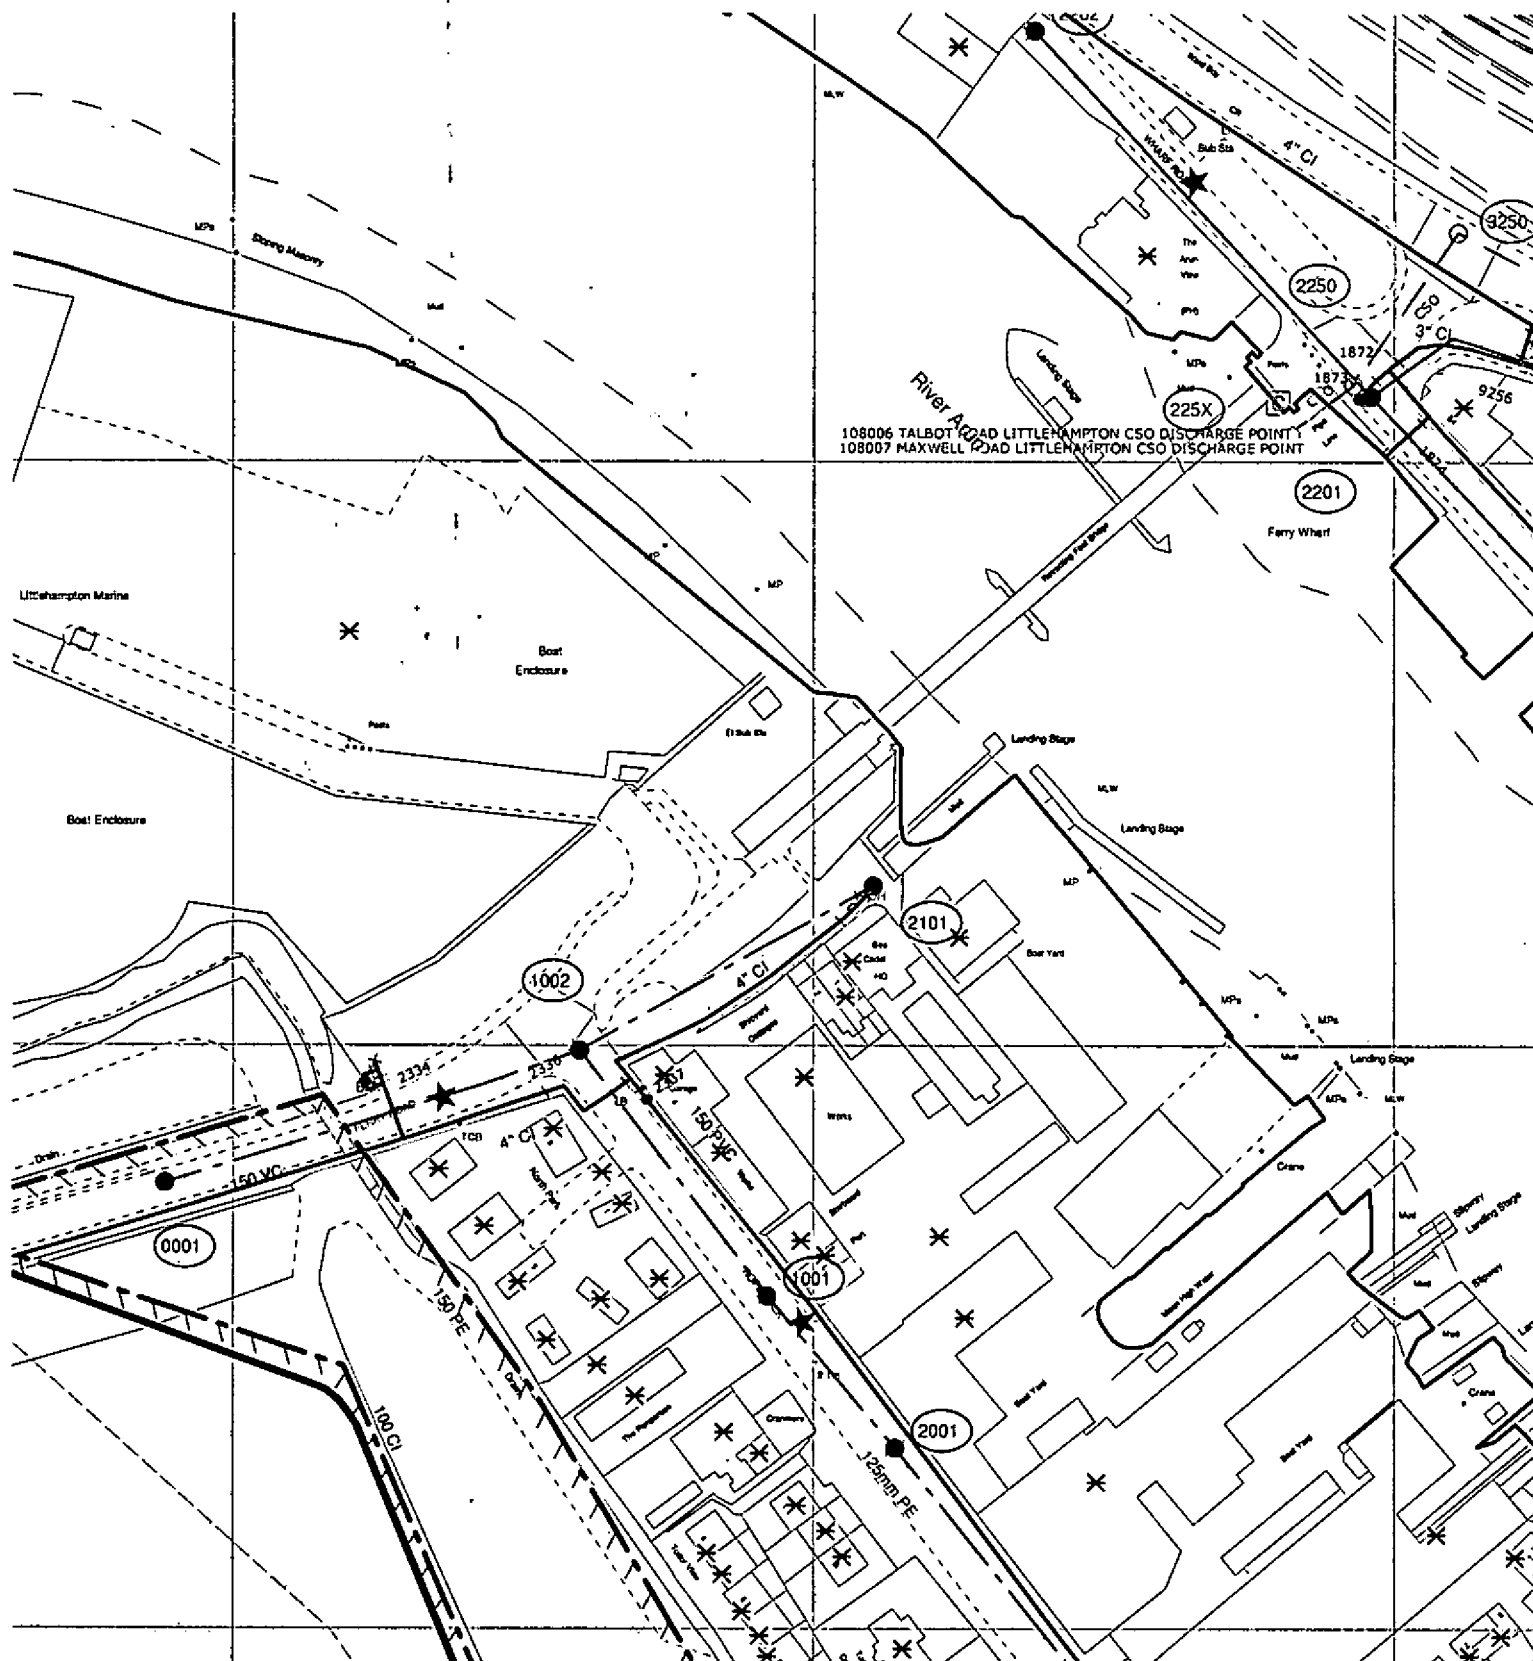

The positions of pipes shown on this plan are believed to be correct, but Southern Water Services Ltd accept no responsibility in the event of inaccuracy. The actual positions should be determined on site.

Based upon Ordnance Survey Digital Data with the permission of the controller of H.M.S.O. Crown Copyright Reserved Licence No. WU 298330

O.S. REF: TQ0202SW

Scale: 1:1250

Screen Print

WARNING: BAC pipes are constructed of Bonded Asbestos Cement

WARNING: Unknown (UNK) materials may include Bonded Asbestos Cement

 Southern Water

Printed By: reddyman

Date: 29-7-2014

Southern Water MapGuide Browser

Requested By:

