


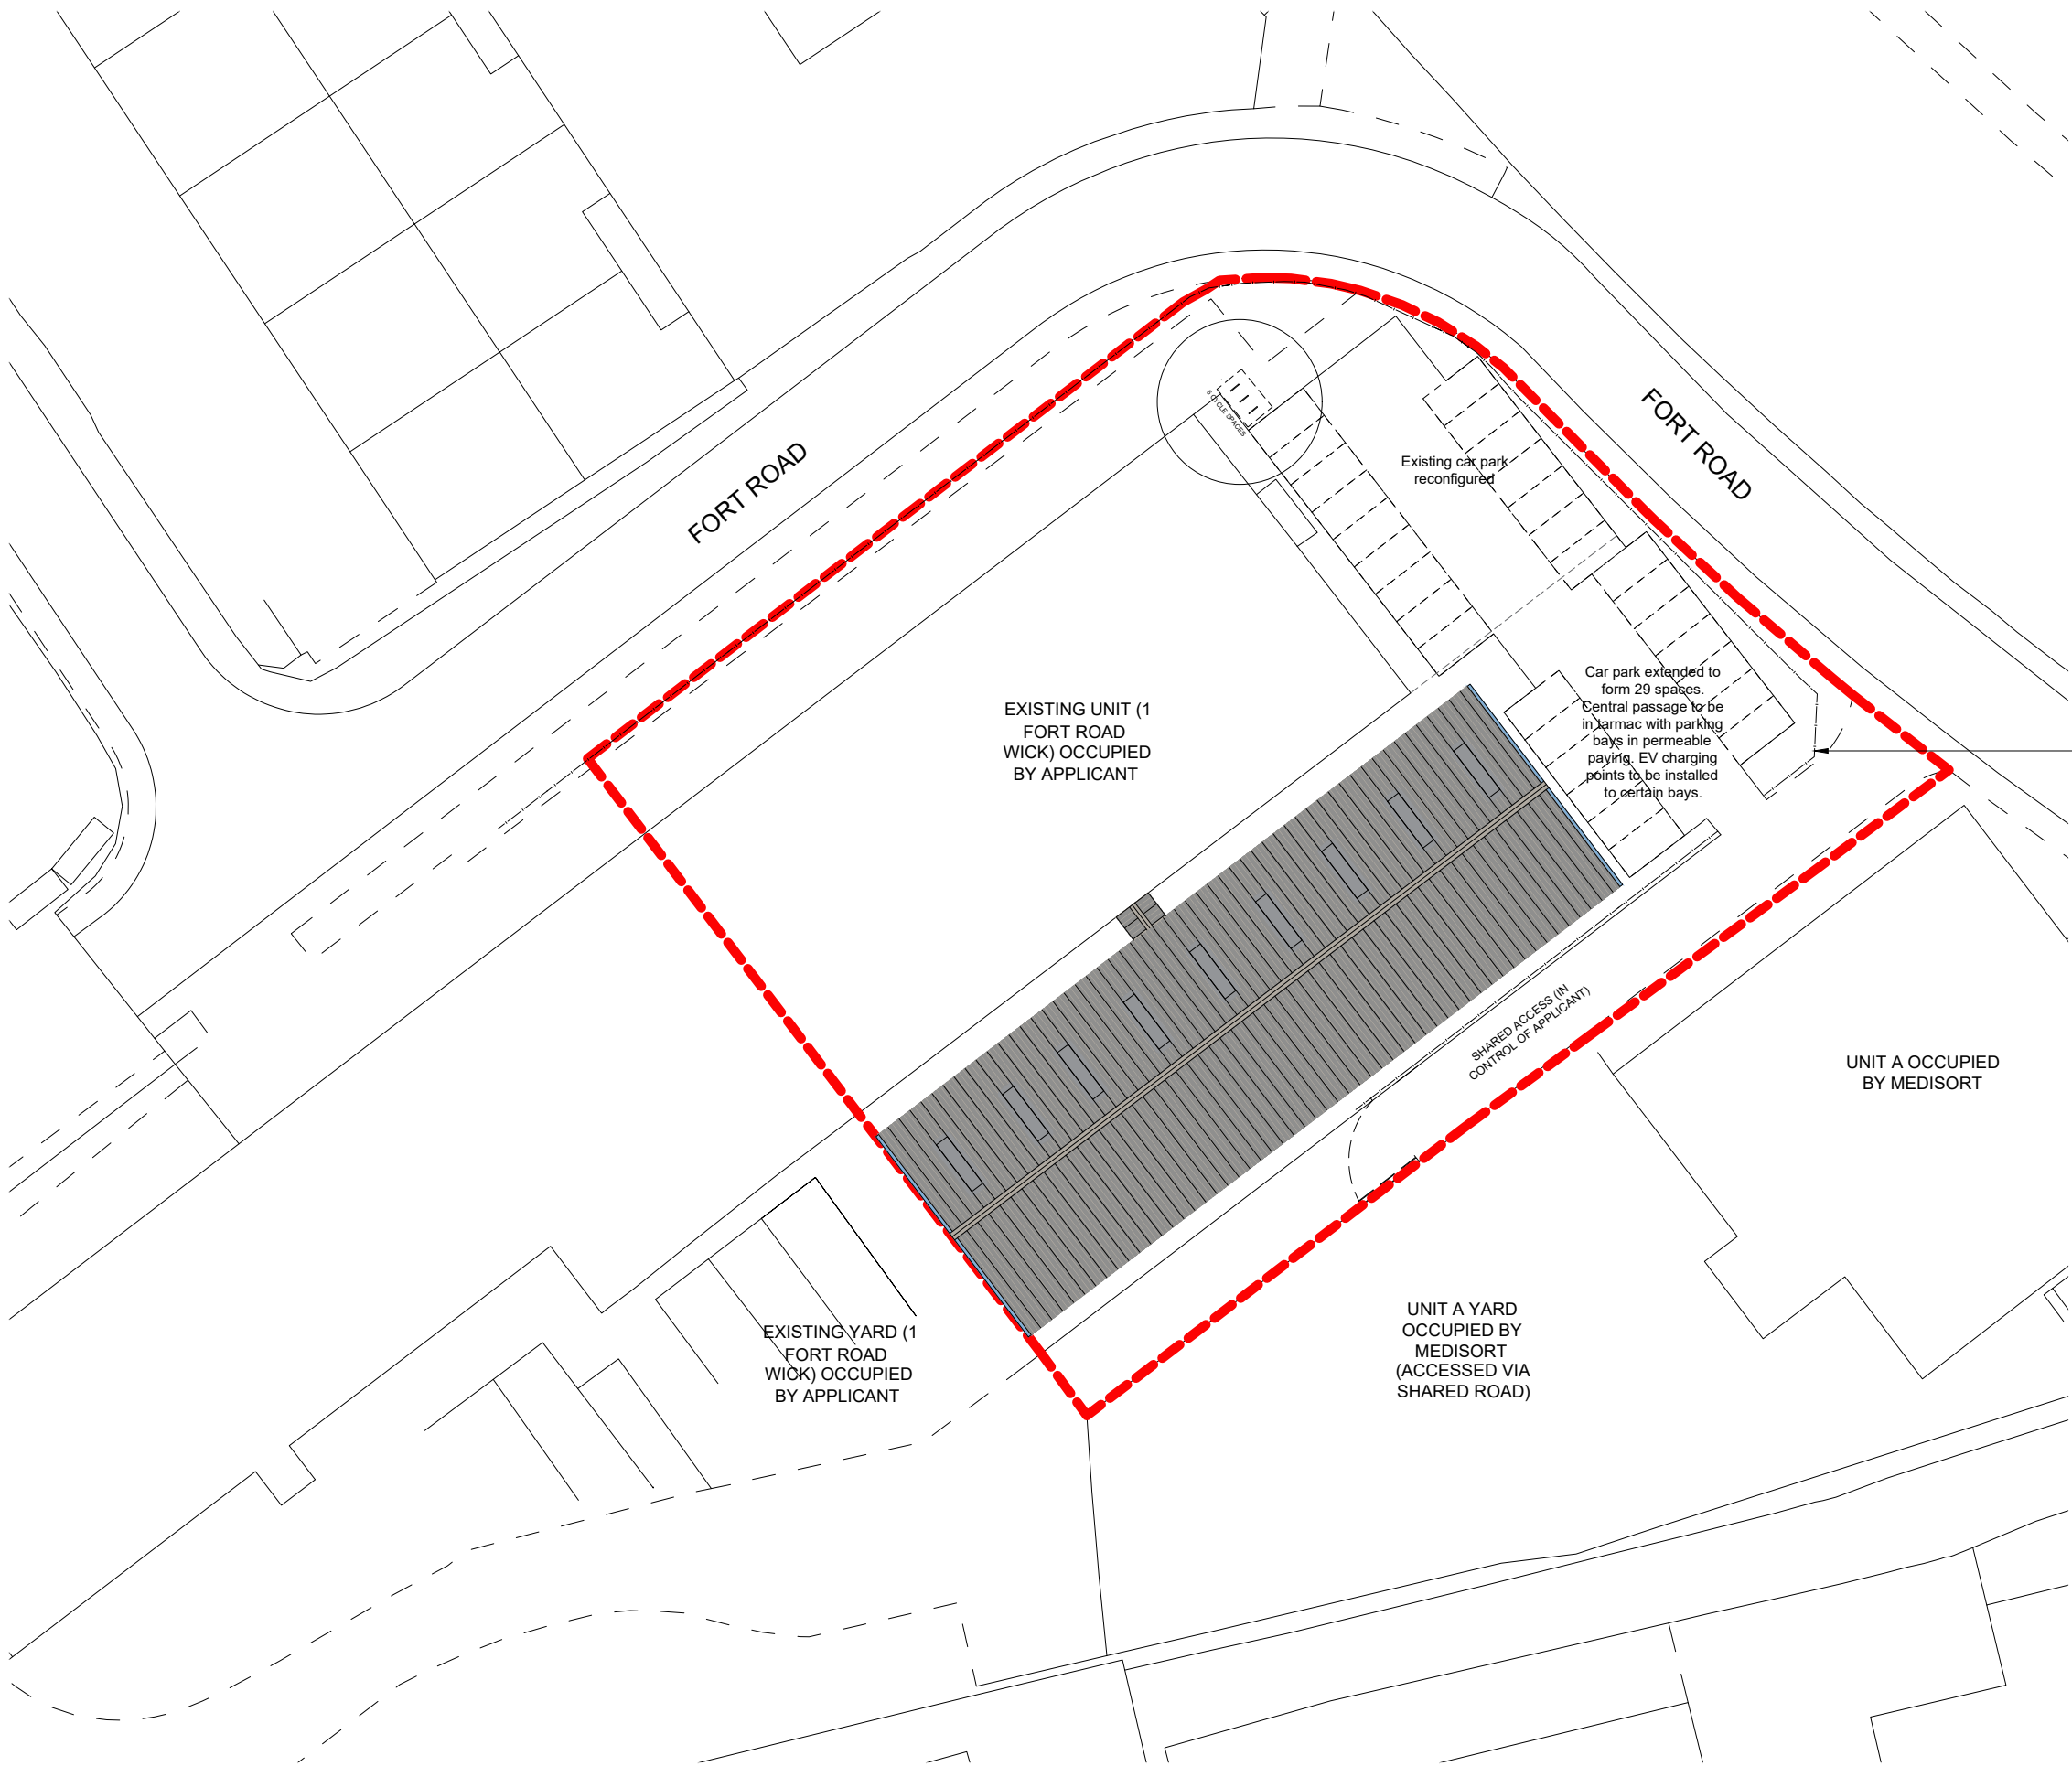

6 CYCLE SPACES TO BE PROVIDED
AS PER CONDITION 14

2m high palisade fencing to site perimeter to match existing

MIDBROOK BUILDINGS, UNITS 5&6, BROOKFIELDS BUSINESS PARK
HEAGE LANE, ETWALL, DERBYSHIRE, DE65 6LS.
Tel: 01335 370128 . sales@midbrook.co.uk .
www.midbrook.co.uk .

BCMY Ltd
1 Fort Road, Wick, Littlehampton

Site Block Plan

PROJECT REF		SCALE(S)		PAPER SIZE		DRAWN BY
1633		1:500		A3		GFH
PROJECT	ORIGINATOR	ZONE	LEVEL	TYPE	ROLE	NUMBER
FRT	MDB	Z1	XX	DR	W	01002

D5 ISSUED FOR PLANNING

REVISION
P3 PRELIMINARY

This document is copyright of Midbrook Steel Buildings. If in doubt ASK. Drawing measurements shall not be obtained by scaling. Verify all dimensions prior to construction. Immediately report any discrepancies on this document to the Architect. This document shall be read in conjunction with associated models, specifications and related consultant's documents.

P3	Revised as per FRA comments	24-09-2025	GFH	XX
P2	Revised as per FRA comments	24-10-2023	GFH	XX
P1	First Issue	23-05-2023	GFH	XX
Rev.	Description	Date	By	Chk'd