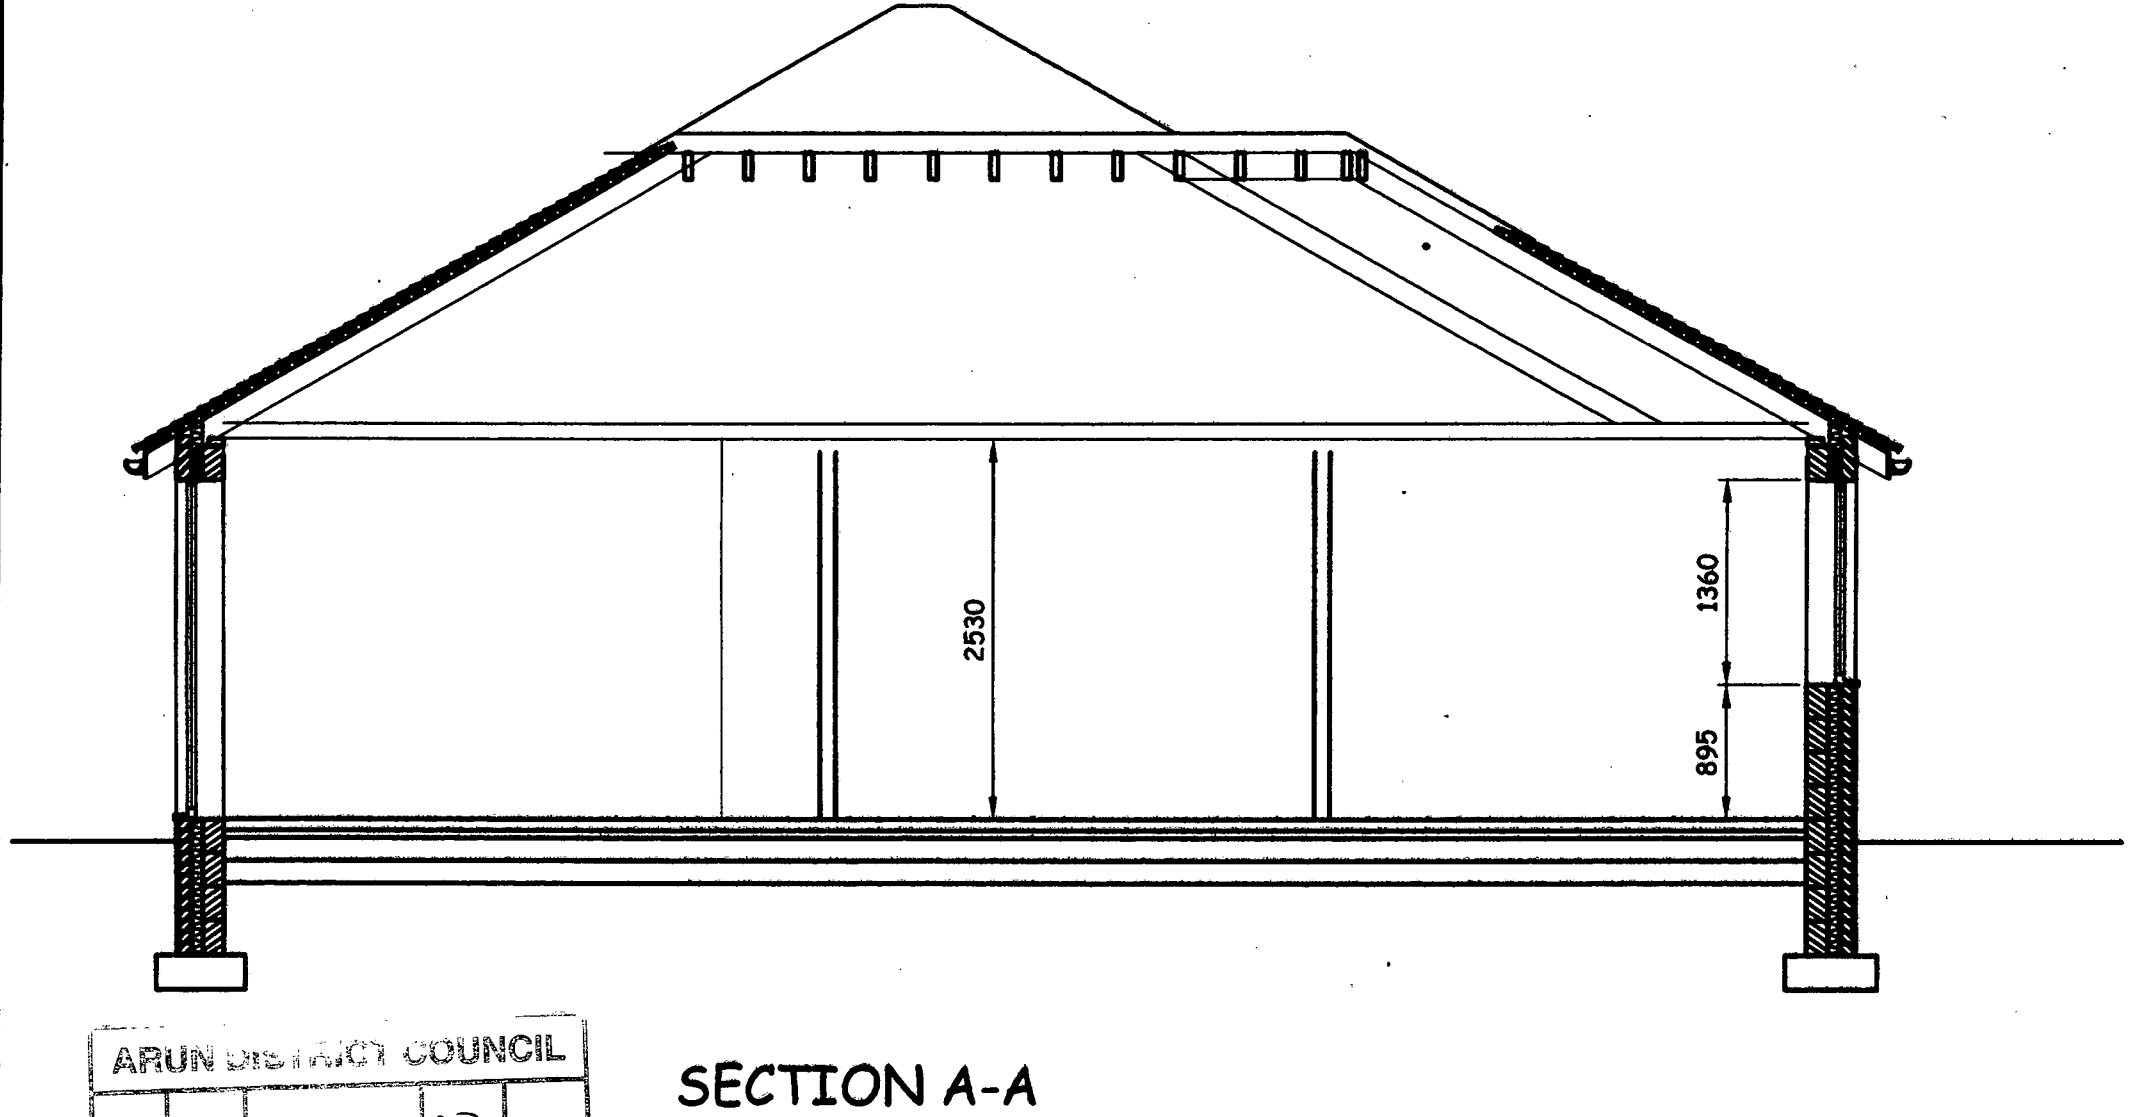


ARUN DISTRICT COUNCIL
No. LU 163 07
RECEIVED 4/5/07

SECTION A-A

SECTIONS

MR P WEST
8 THATCHWAY CLOSE
LITTLEHAMPTON

Job No. 573 | DATE APR 07 | SCALE 1:50 AT A4

DRAWN S.G.L | DRS No. 06 | REV 0

FOR PLANNING APPROVAL

ARUN DISTRICT COUNCIL:LU/163/07/ 04/05/2007