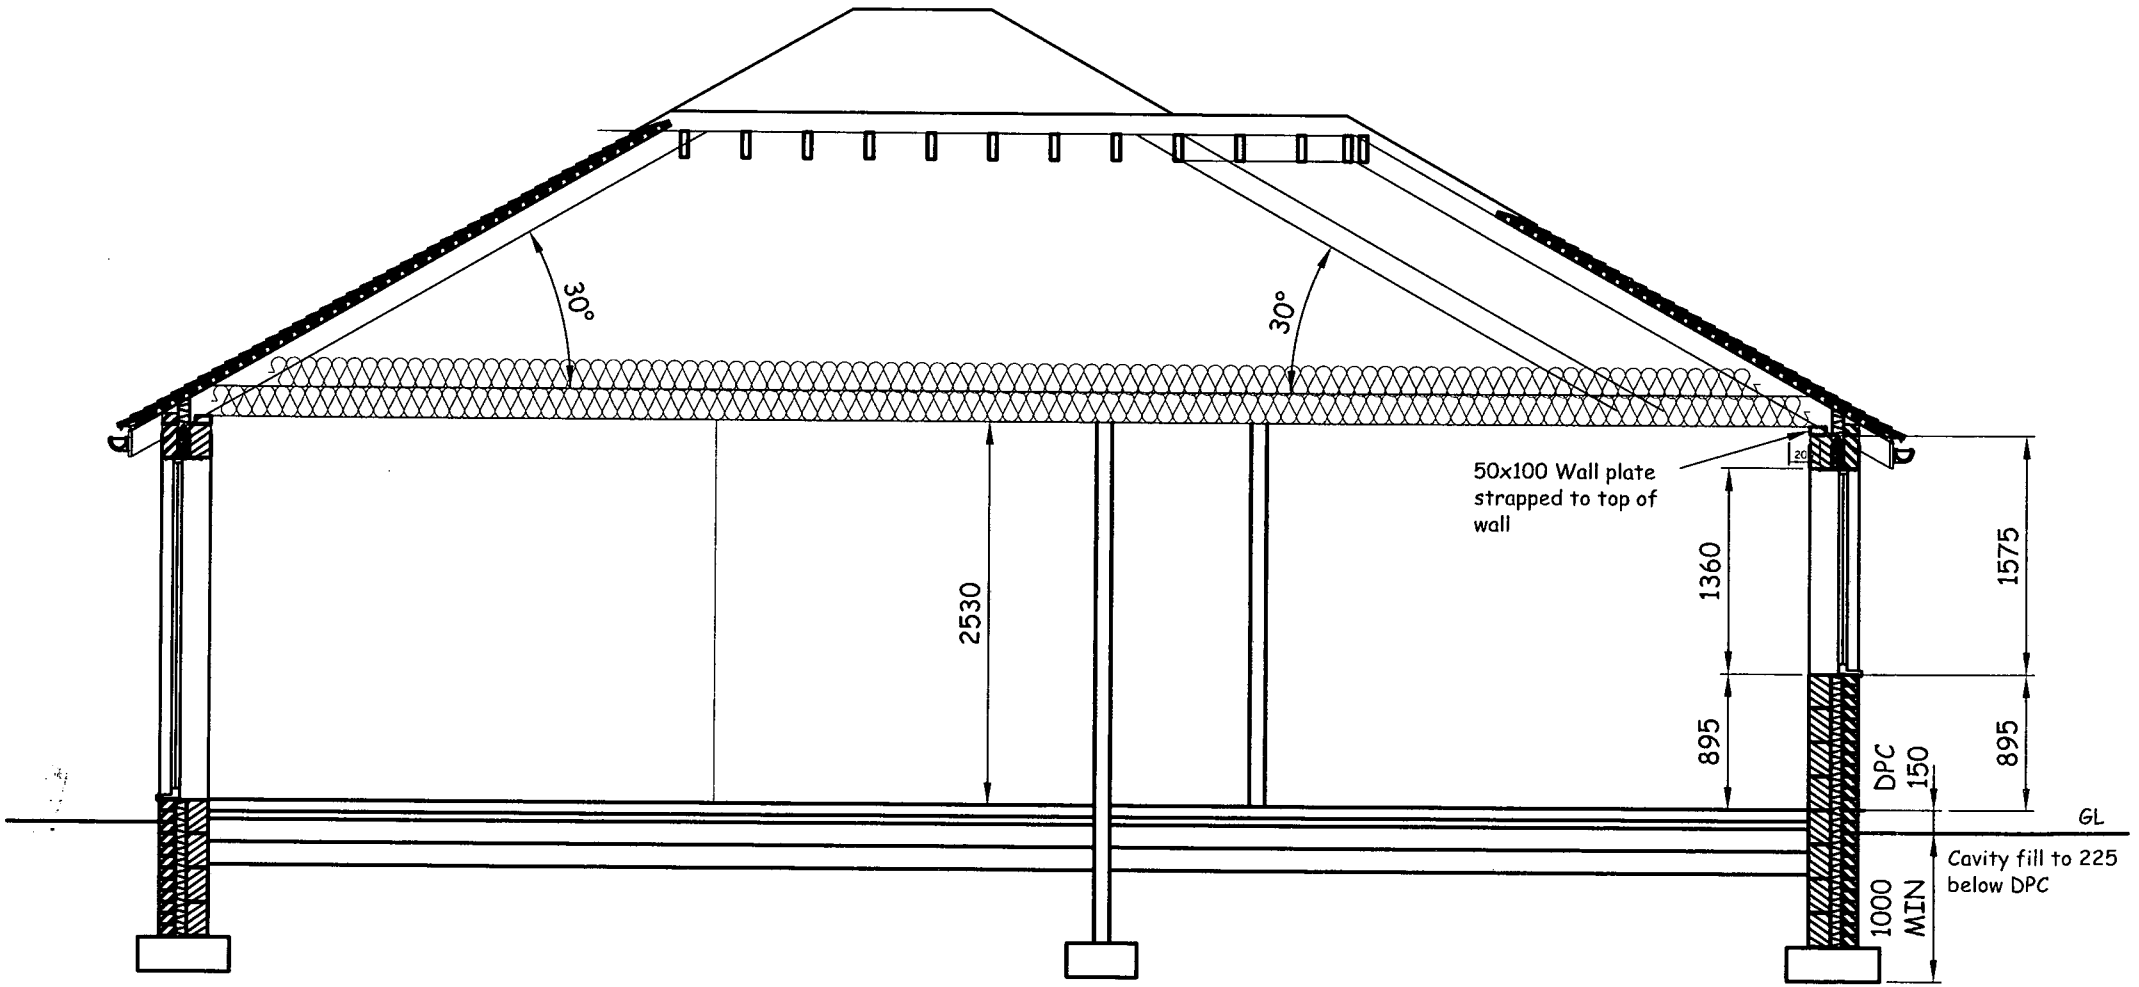


ARUN DISTRICT COUNCIL
No. LU 163 07
MINOR AMENDMENT
RECEIVED 6-3-08

SECTION A-A

SECTIONS

MR P WEST
8 THATCHWAY CLOSE
LITTLEHAMPTON

Job No. 574 DATE FEB 08 SCALE 1:50 AT A4

DRAWN S.G.L. DRG No. 05 REV 0

FOR BUILDING REGULATIONS APPROVAL

ARUN DISTRICT COUNCIL:LU/163/07/ 04/05/2007