


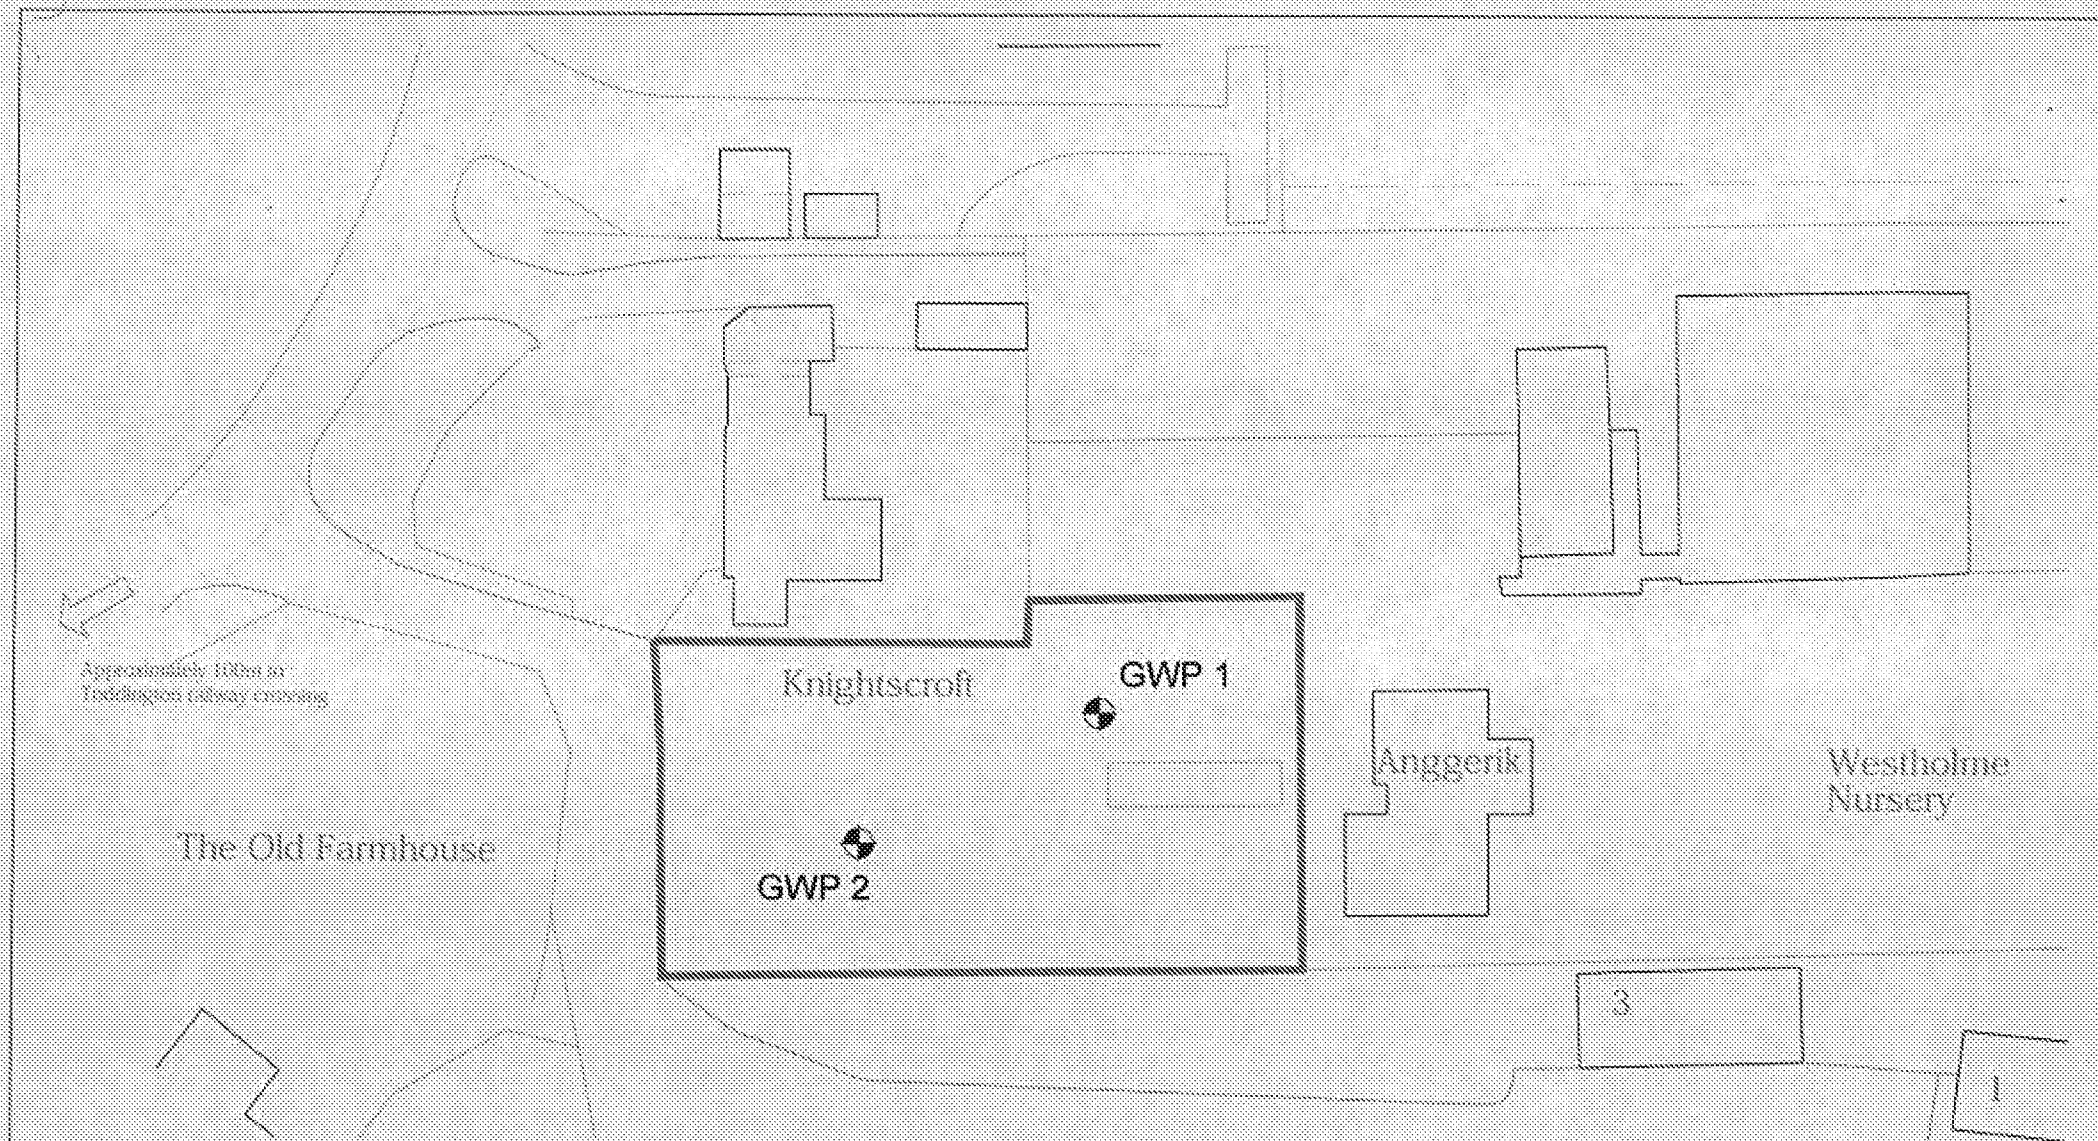

						Client	Steve Des Baux			Title	Groundwater Monitoring Points			Robert Clark Associates Ltd Chartered Civil Engineers Willow Cottage, Herne Lane Rustington, West Sussex BN16 3EE	
						Project	Land at Knightscroft, Toddington Lane								
						Notes				Scale	1:500	At original	A4		© Robert Clark Associates Ltd
-	Original	PC		RTFC	6.5.17					Drawing Number	1718/L1.1		Revision		-
Rev	Description	App	CHK	Drn	Date										