
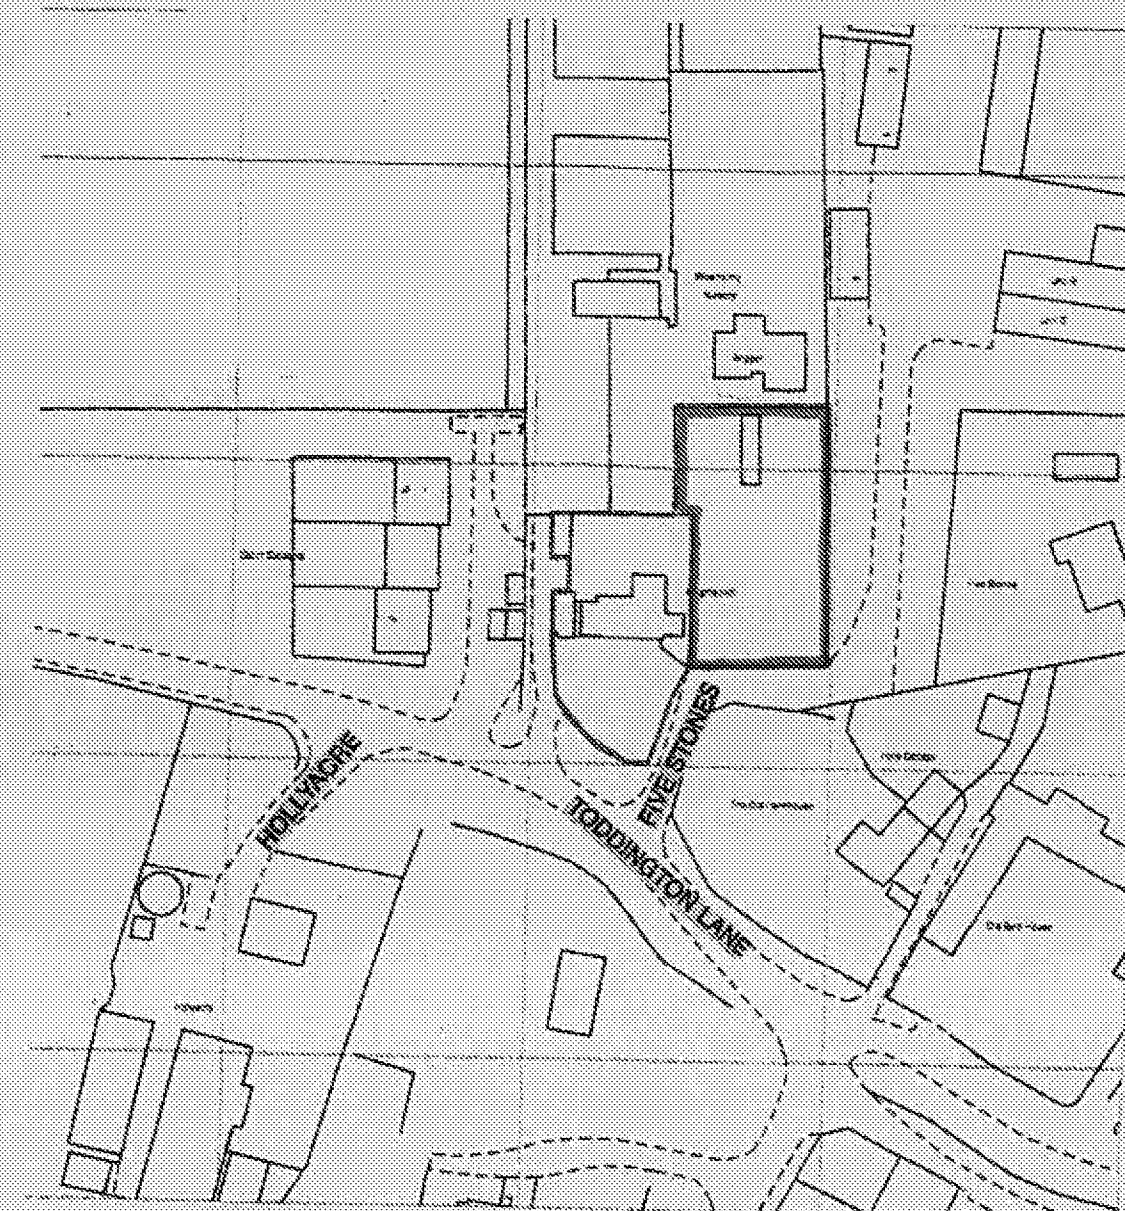
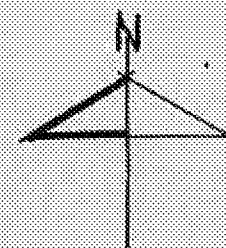


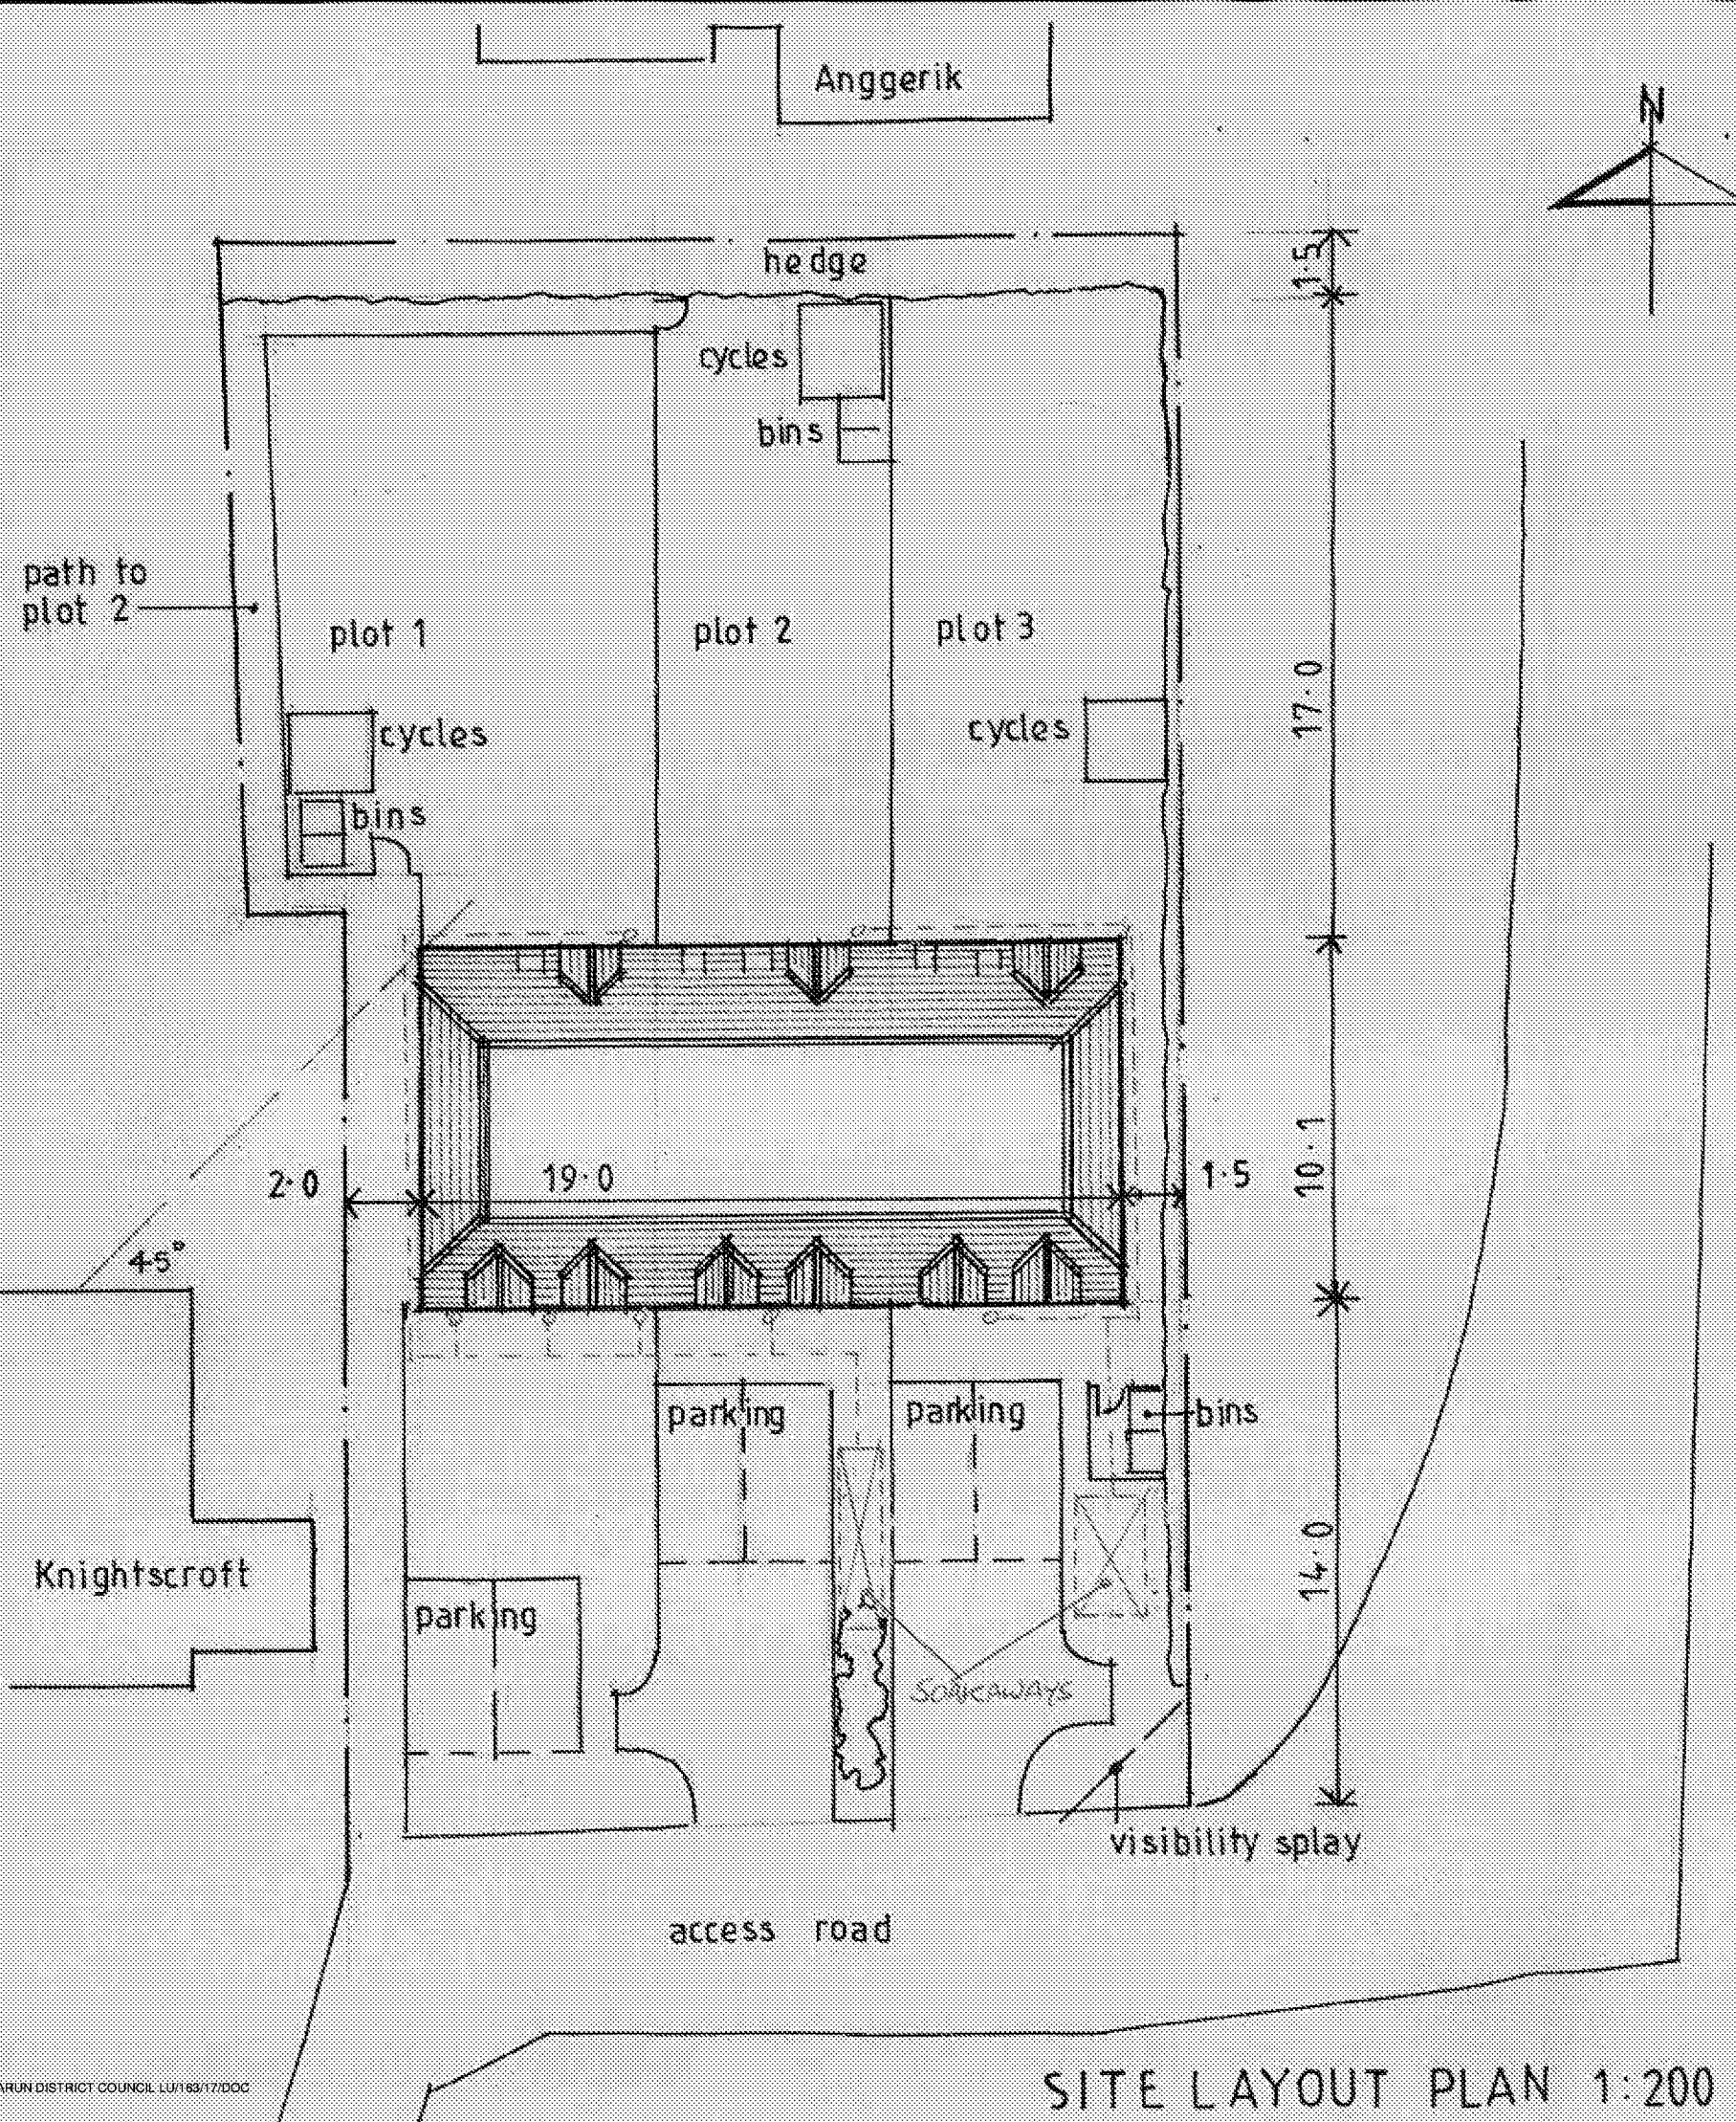

LOCATION PLAN 1:1250
O.S. LICENCE NO. 100029375

PROPOSED DEVELOPMENT,
'KNIGHTSCROFT',
TODDINGTON LANE,
LITTLEHAMPTON

Drg. no. 1612/03/A. May 2016
O'NEILL ARCHITECTURAL SERVICES