


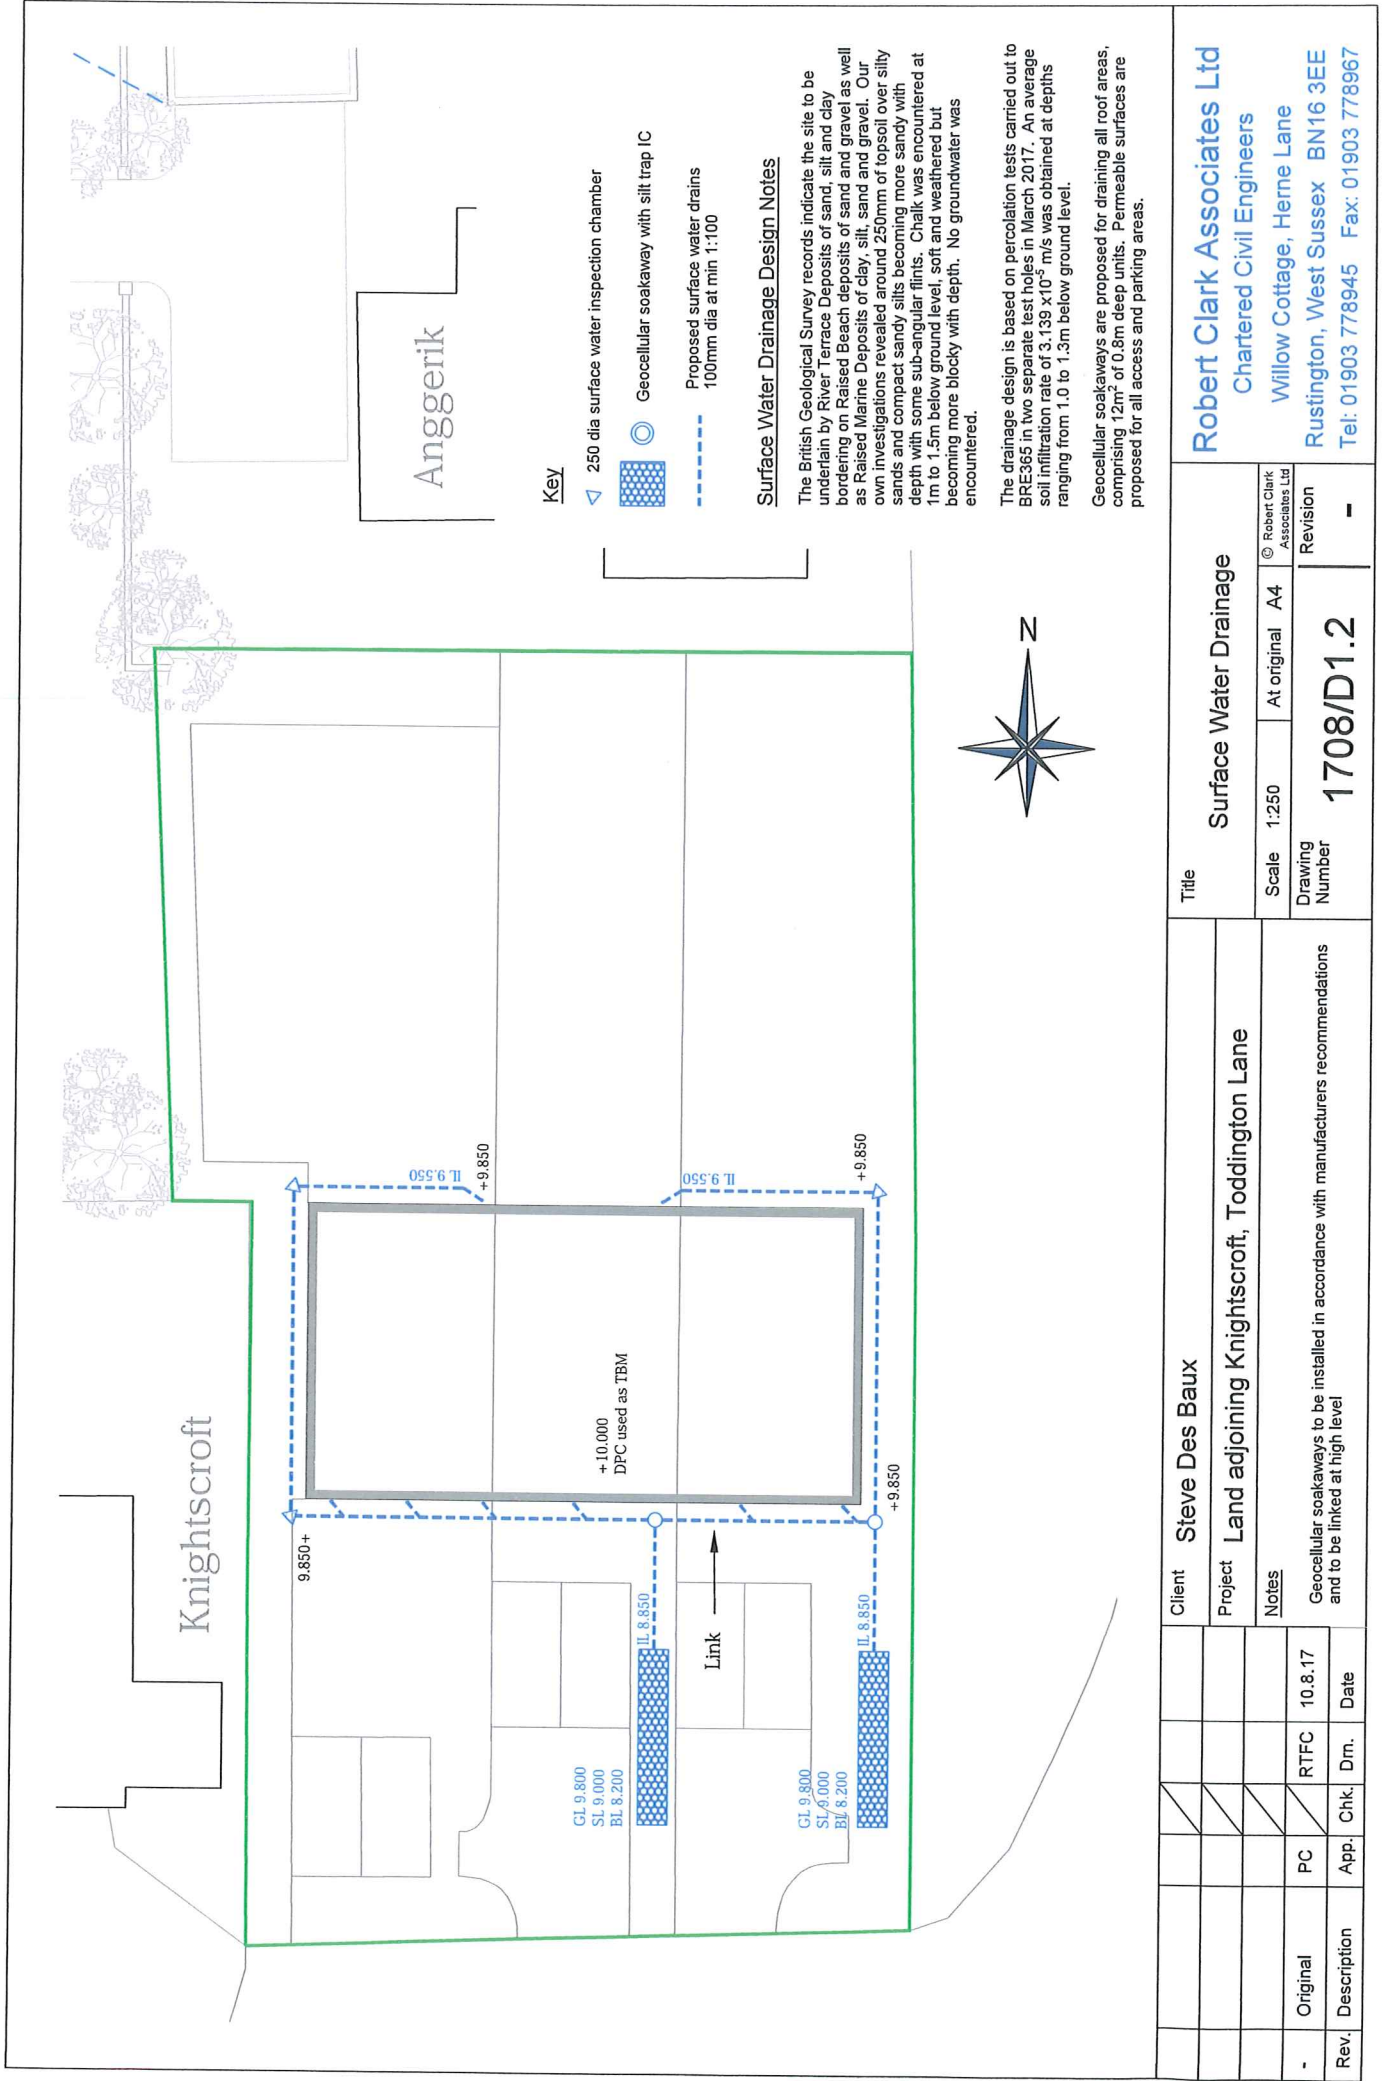

Rev.	Description	App.	Chk.	Dm.	Date
-	Original	PC	RTFC		10.8.17
-					
-					

Client	Steve Des Baux
Project	Land adjoining Knightscroft, Toddington Lane
Notes	Geocellular soakaways to be installed in accordance with manufacturers recommendations and to be linked at high level

Scale	1:250	At original	A4
Drawing Number	1708/D1.2	Revision	-

Robert Clark Associates Ltd
Chartered Civil Engineers
Willow Cottage, Herne Lane
Rustington, West Sussex BN16 3EE
Tel: 01903 778945 Fax: 01903 778967