


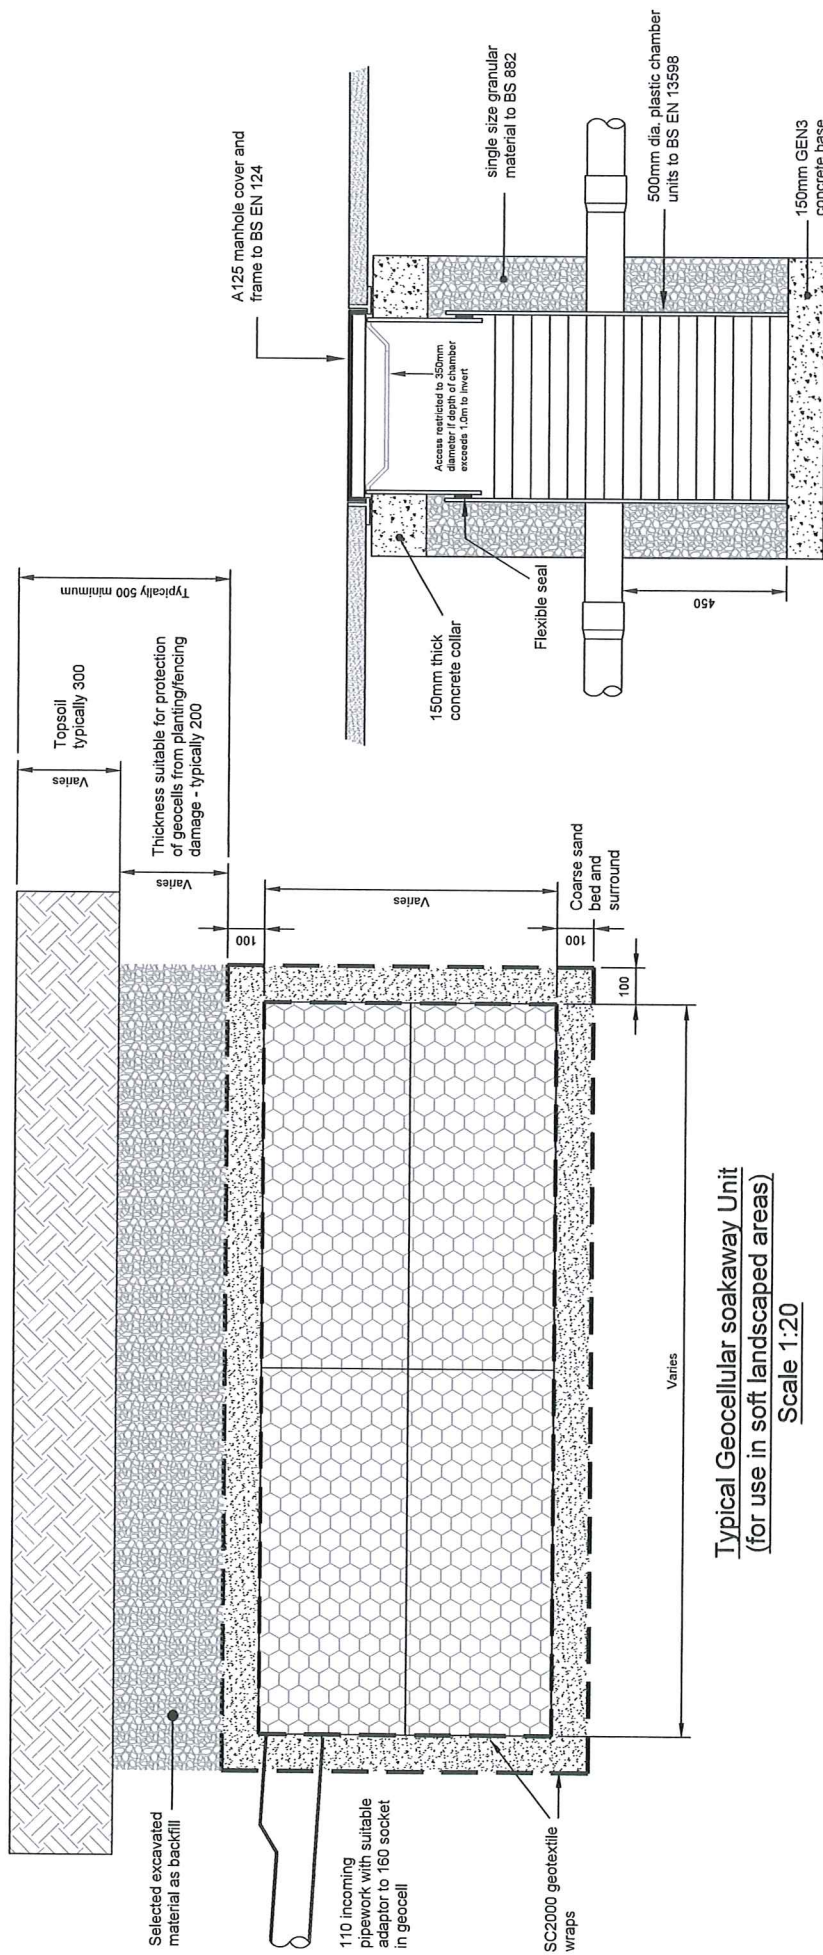

Typical Geocellular soakaway Unit
(for use in soft landscaped areas)
Scale 1:20

Typical Silt Trap Inspection Chamber Detail
(for use in landscaped areas and footways)
Scale 1:20

						Client Steve Des Baux	Title Construction Details for Soakaway and silt trap	© Robert Clark Associates Ltd	Willow Cottage, Herne Lane Rustington, West Sussex BN16 3EE Tel: 01903 778945 Fax: 01903 778967					
										Project Land adjoining Knightscroft, Toddington Lane	Scale 1:20	At original A4	Drawing Number 1708/D5.1	Revision -
-	Original	PC		RTFC	10.8.17									
Rev.	Description	App.	Chk.	Dm.	Date									