


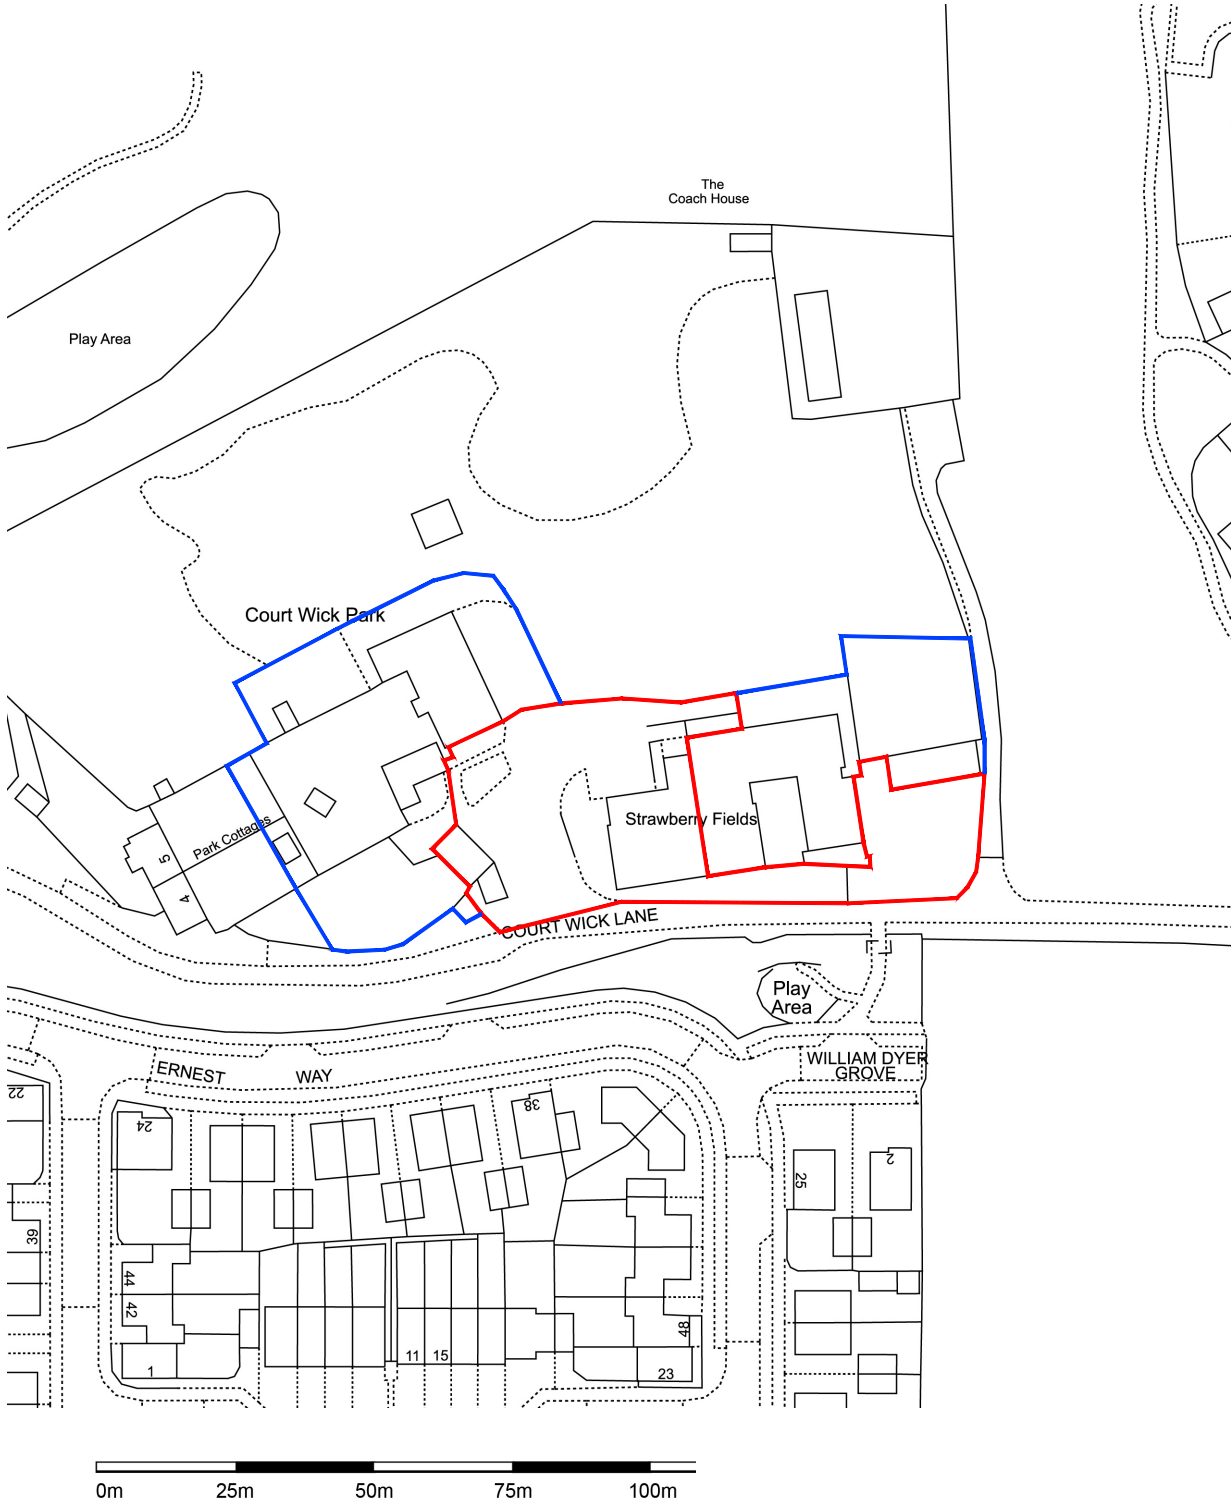

SHWILKINSON
ARCHITECTS LIMITED

WEBSITE: WWW.SHWILKINSON.CO.UK ADDRESS: 6 DALE LEE,
E-MAIL: SCOTT@SHWILKINSON.CO.UK WESTHOUGHTON,
TELEPHONE: 07809 373 066 BOLTON, BL5 3YE

Scale: 1:1250

© Crown copyright and database rights, 2024. Ordnance Survey 0100031673 Created using Plans by Emapsite

CLIENT:
CONSENSUS
PROJECT:
STRAWBERRY FIELDS

DRAWING TITLE:
000 - P1 - SITE LOCATION PLAN
PROJECT NO: 24890 DATE: DEC 24 SCALE: 1:1250 @A4

© COPYRIGHT IN THIS DRAWING IS VESTED IN SHWILKINSON ARCHITECT LIMITED

NOTES:
ON SITE
DRAWING.

DO NOT SCALE, USE FIGURED DIMENSIONS ONLY. ALL DIMENSIONS TO BE VERIFIED PRIOR TO THE COMMENCEMENT OF ANY WORK OR THE PRODUCTION OF ANY SHOP ALL DISCREPANCIES TO BE REPORTED TO THE ARCHITECT.