


Wayne Gander MBIAT
Architectural Technologist
98 Durrington Lane
Worthing
West Sussex BN13 2RQ
Tel/Fax: 01903 694817

AND TO R/O 35 SOUTH TERRACE, LITTLEHAMPTON
New dwellings (x3 units)
May 2006

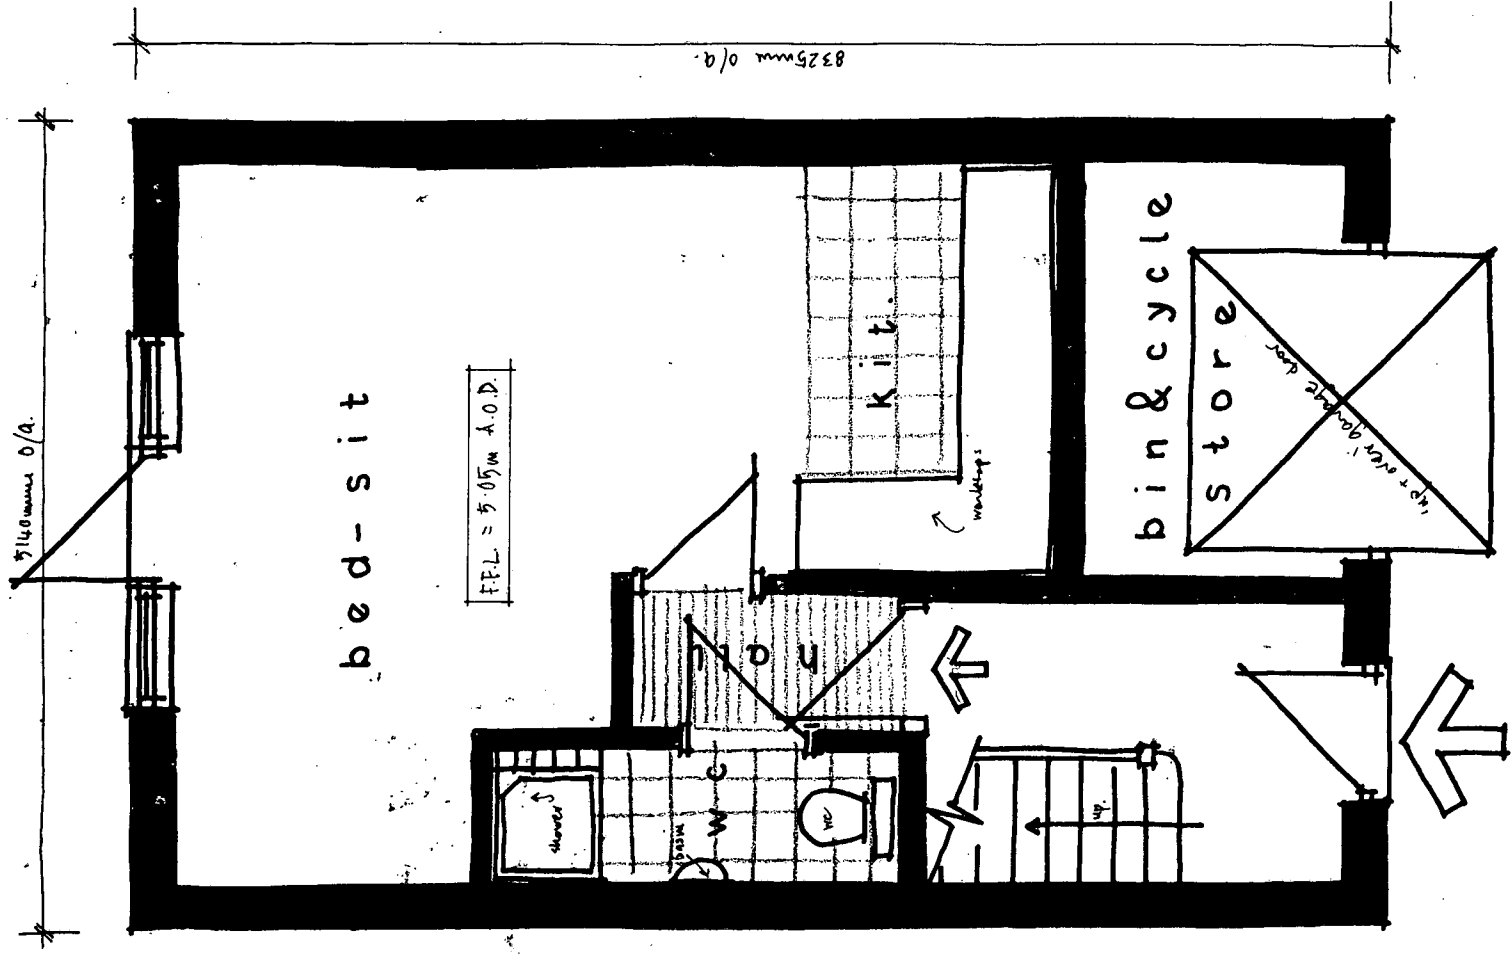


GROUND FLOOR PLAN 1:50

driveway level = 4.90m A.O.D.


NOTES

1. ALL LEVELS TAKEN FROM THE BENCH MARK AT 1 SELBOURNE PLACE (4.08m A.O.D.)

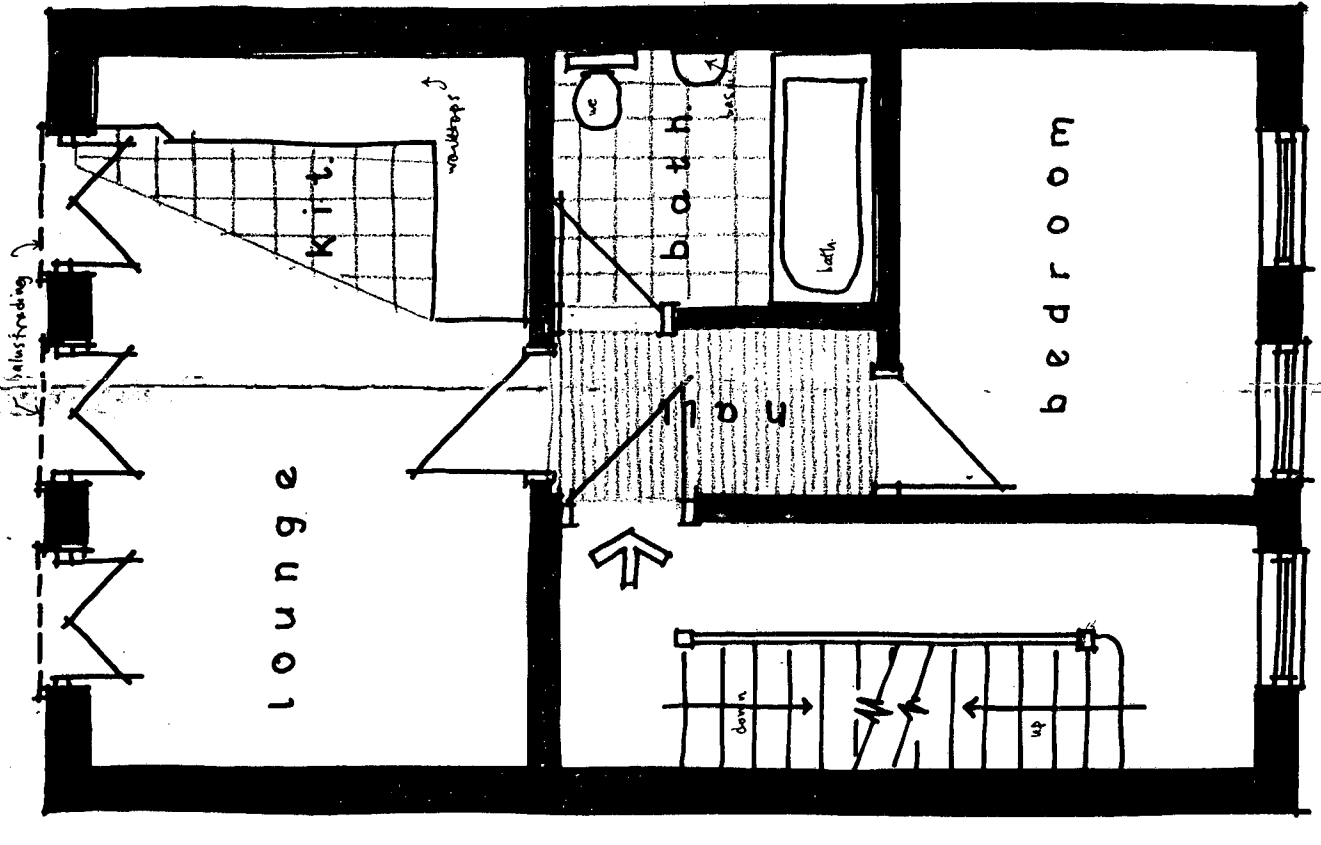

1st FLOOR PLAN 1:50

ARUN DISTRICT COUNCIL			
No.	20	164	06
RECEIVED 17/5/06			

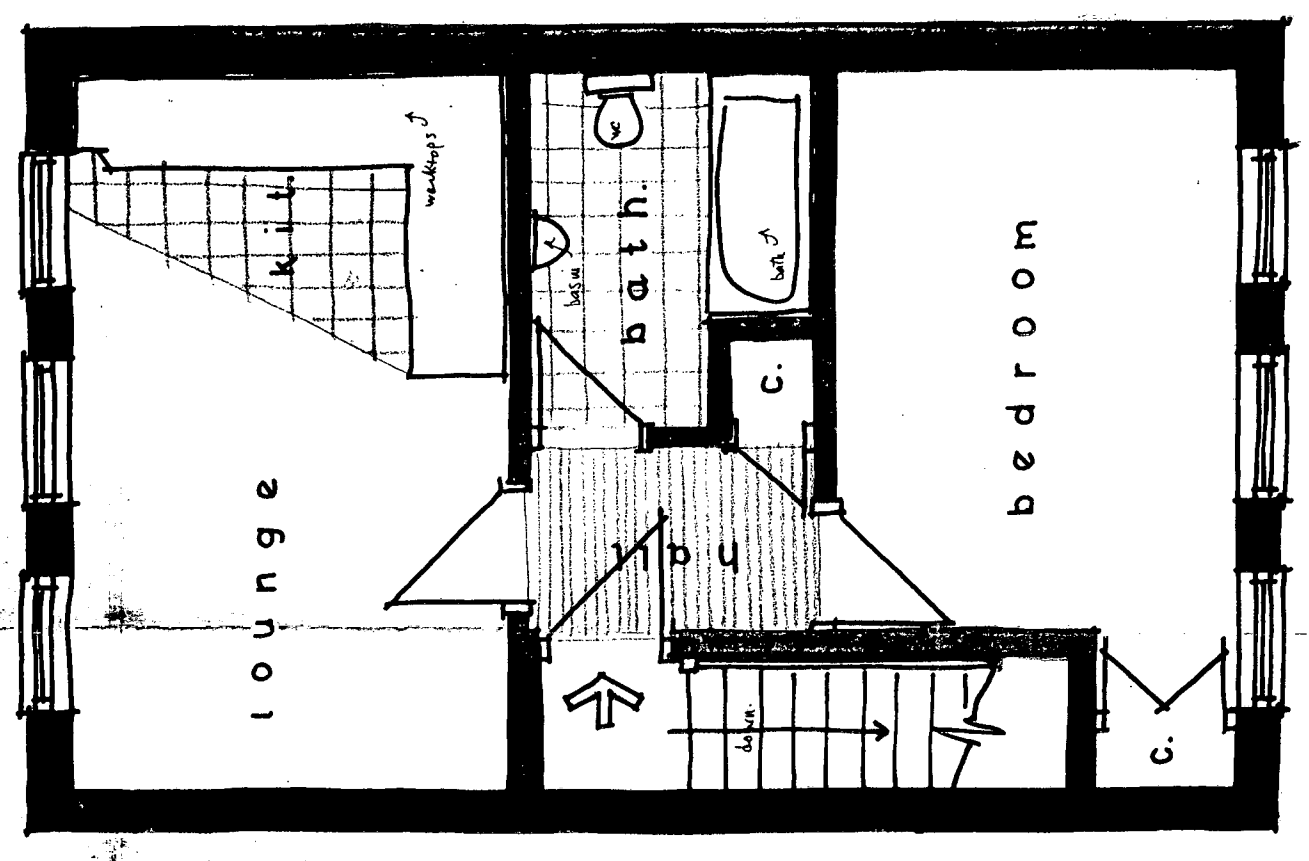

2nd FLOOR PLAN