


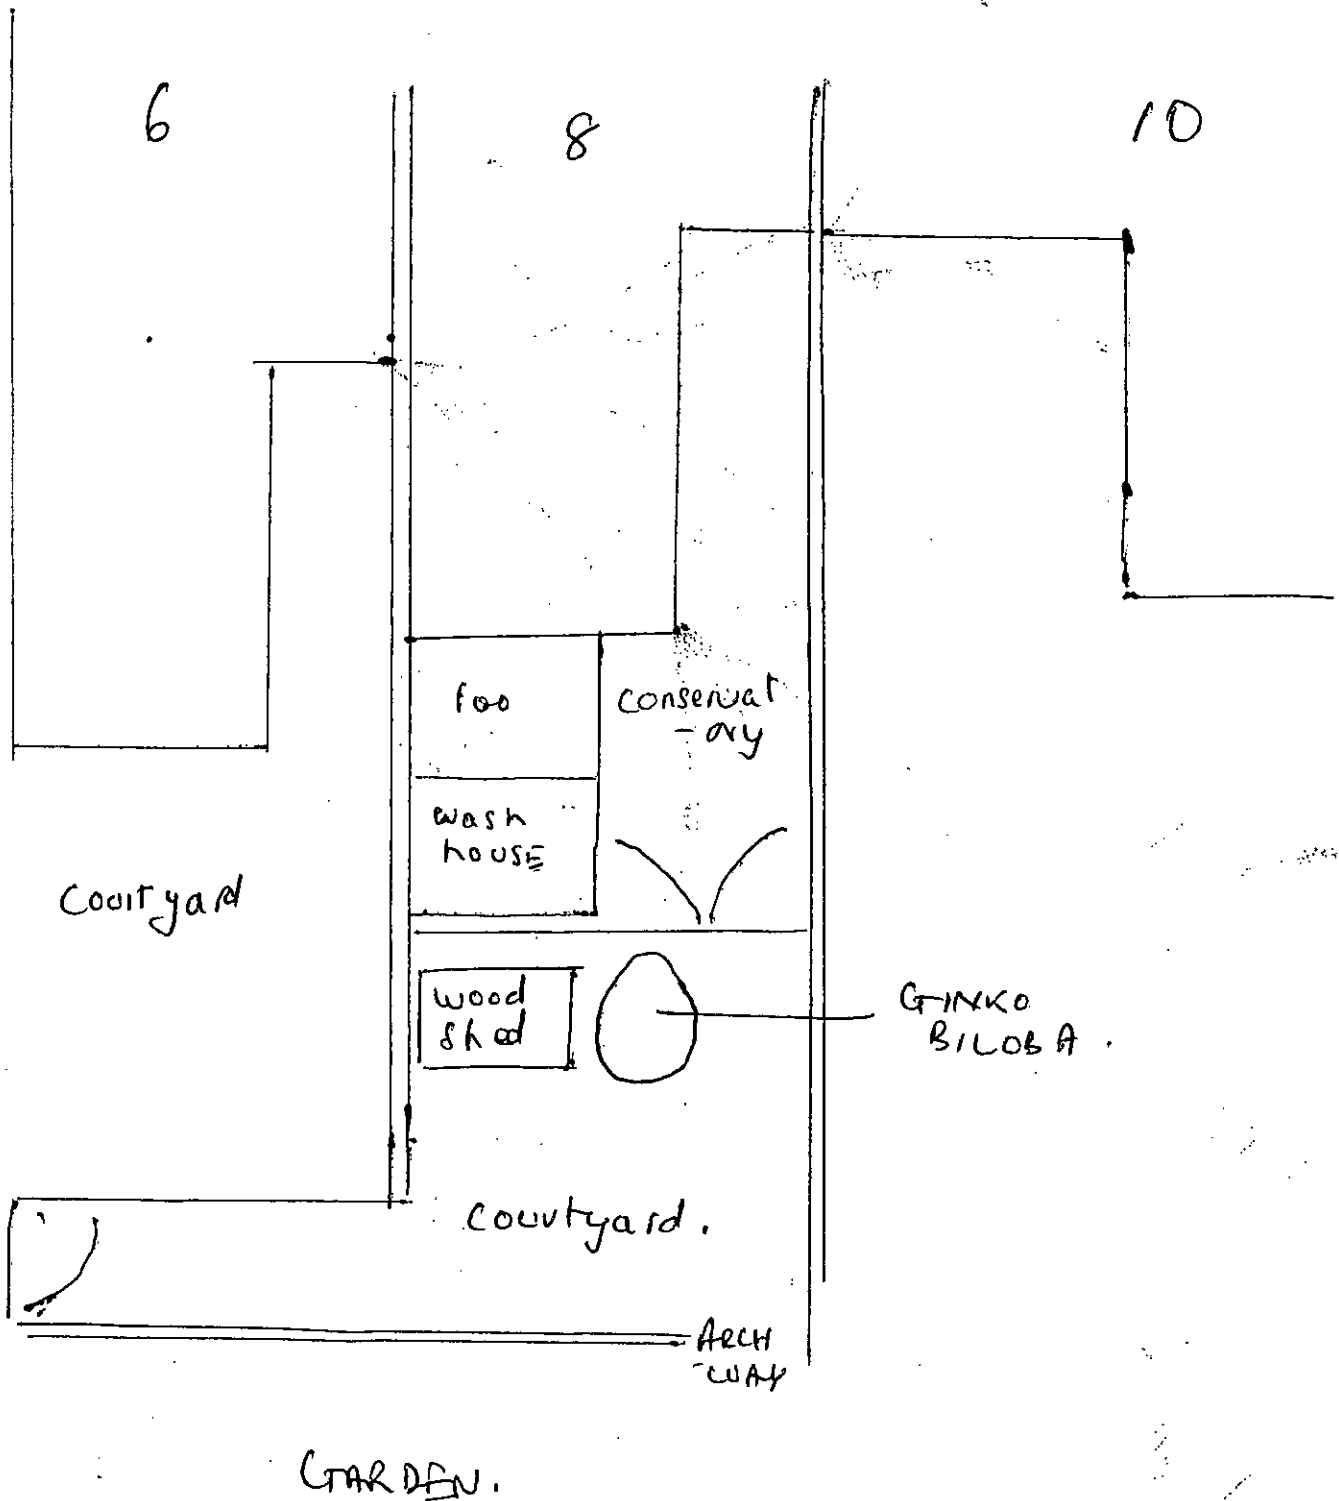

PLAN TO SHOW POSITION OF TREE
IN RELATION TO HOUSE.

S. RIVER ROAD