


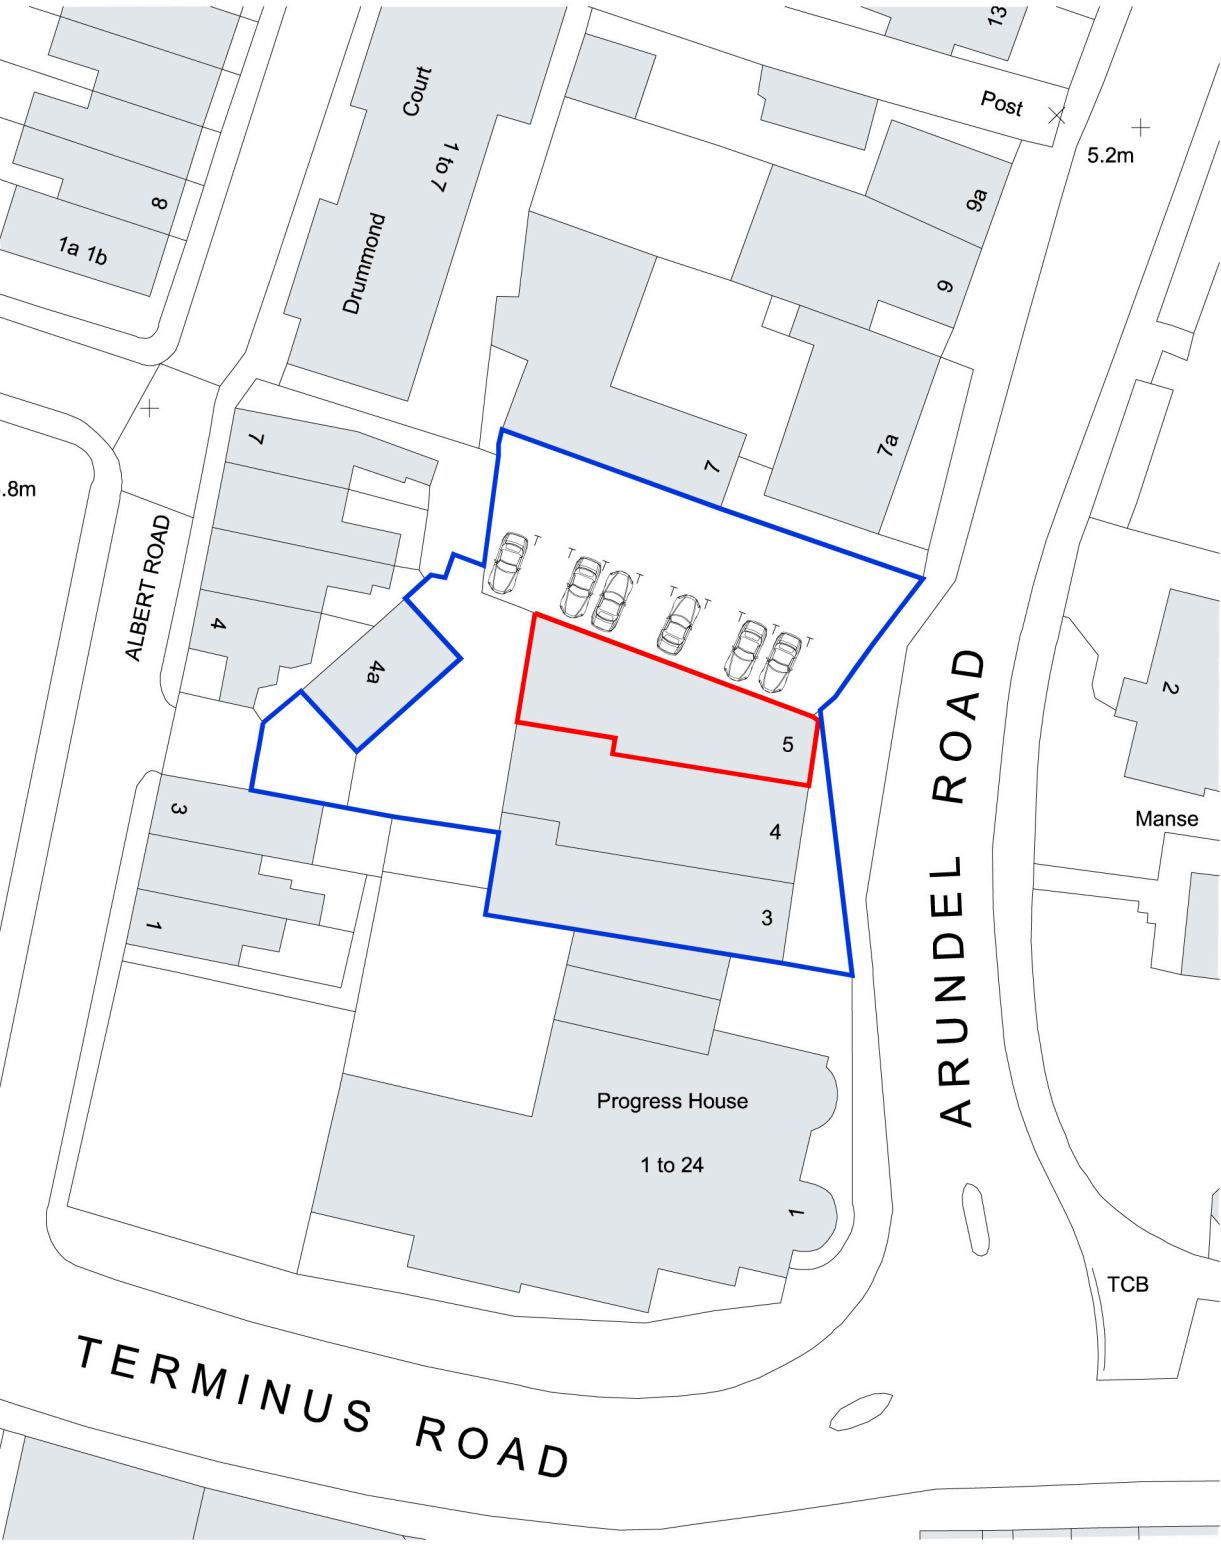

BLOCK & SITE PLAN

0 25m

KEY

APPLICATION SITE BOUNDARY

OTHER LAND WITHIN THE APPLICANT'S OWNERSHIP

Rev C 15/05/19 Shared Access.

Studio Lack Architecture Studio Lack Ltd : 17 Beech Avenue : Chichester 01243 782 686 : nicholas.lack@live.com : PO19 3DR	5 Arundel Road, Littlehampton	Block/Site Plan 28/03/19 1/500 @ A4	Dwg 1915-03C
--	---	---	-------------------------

ARUN DISTRICT COUNCIL LU/164/19/PL