


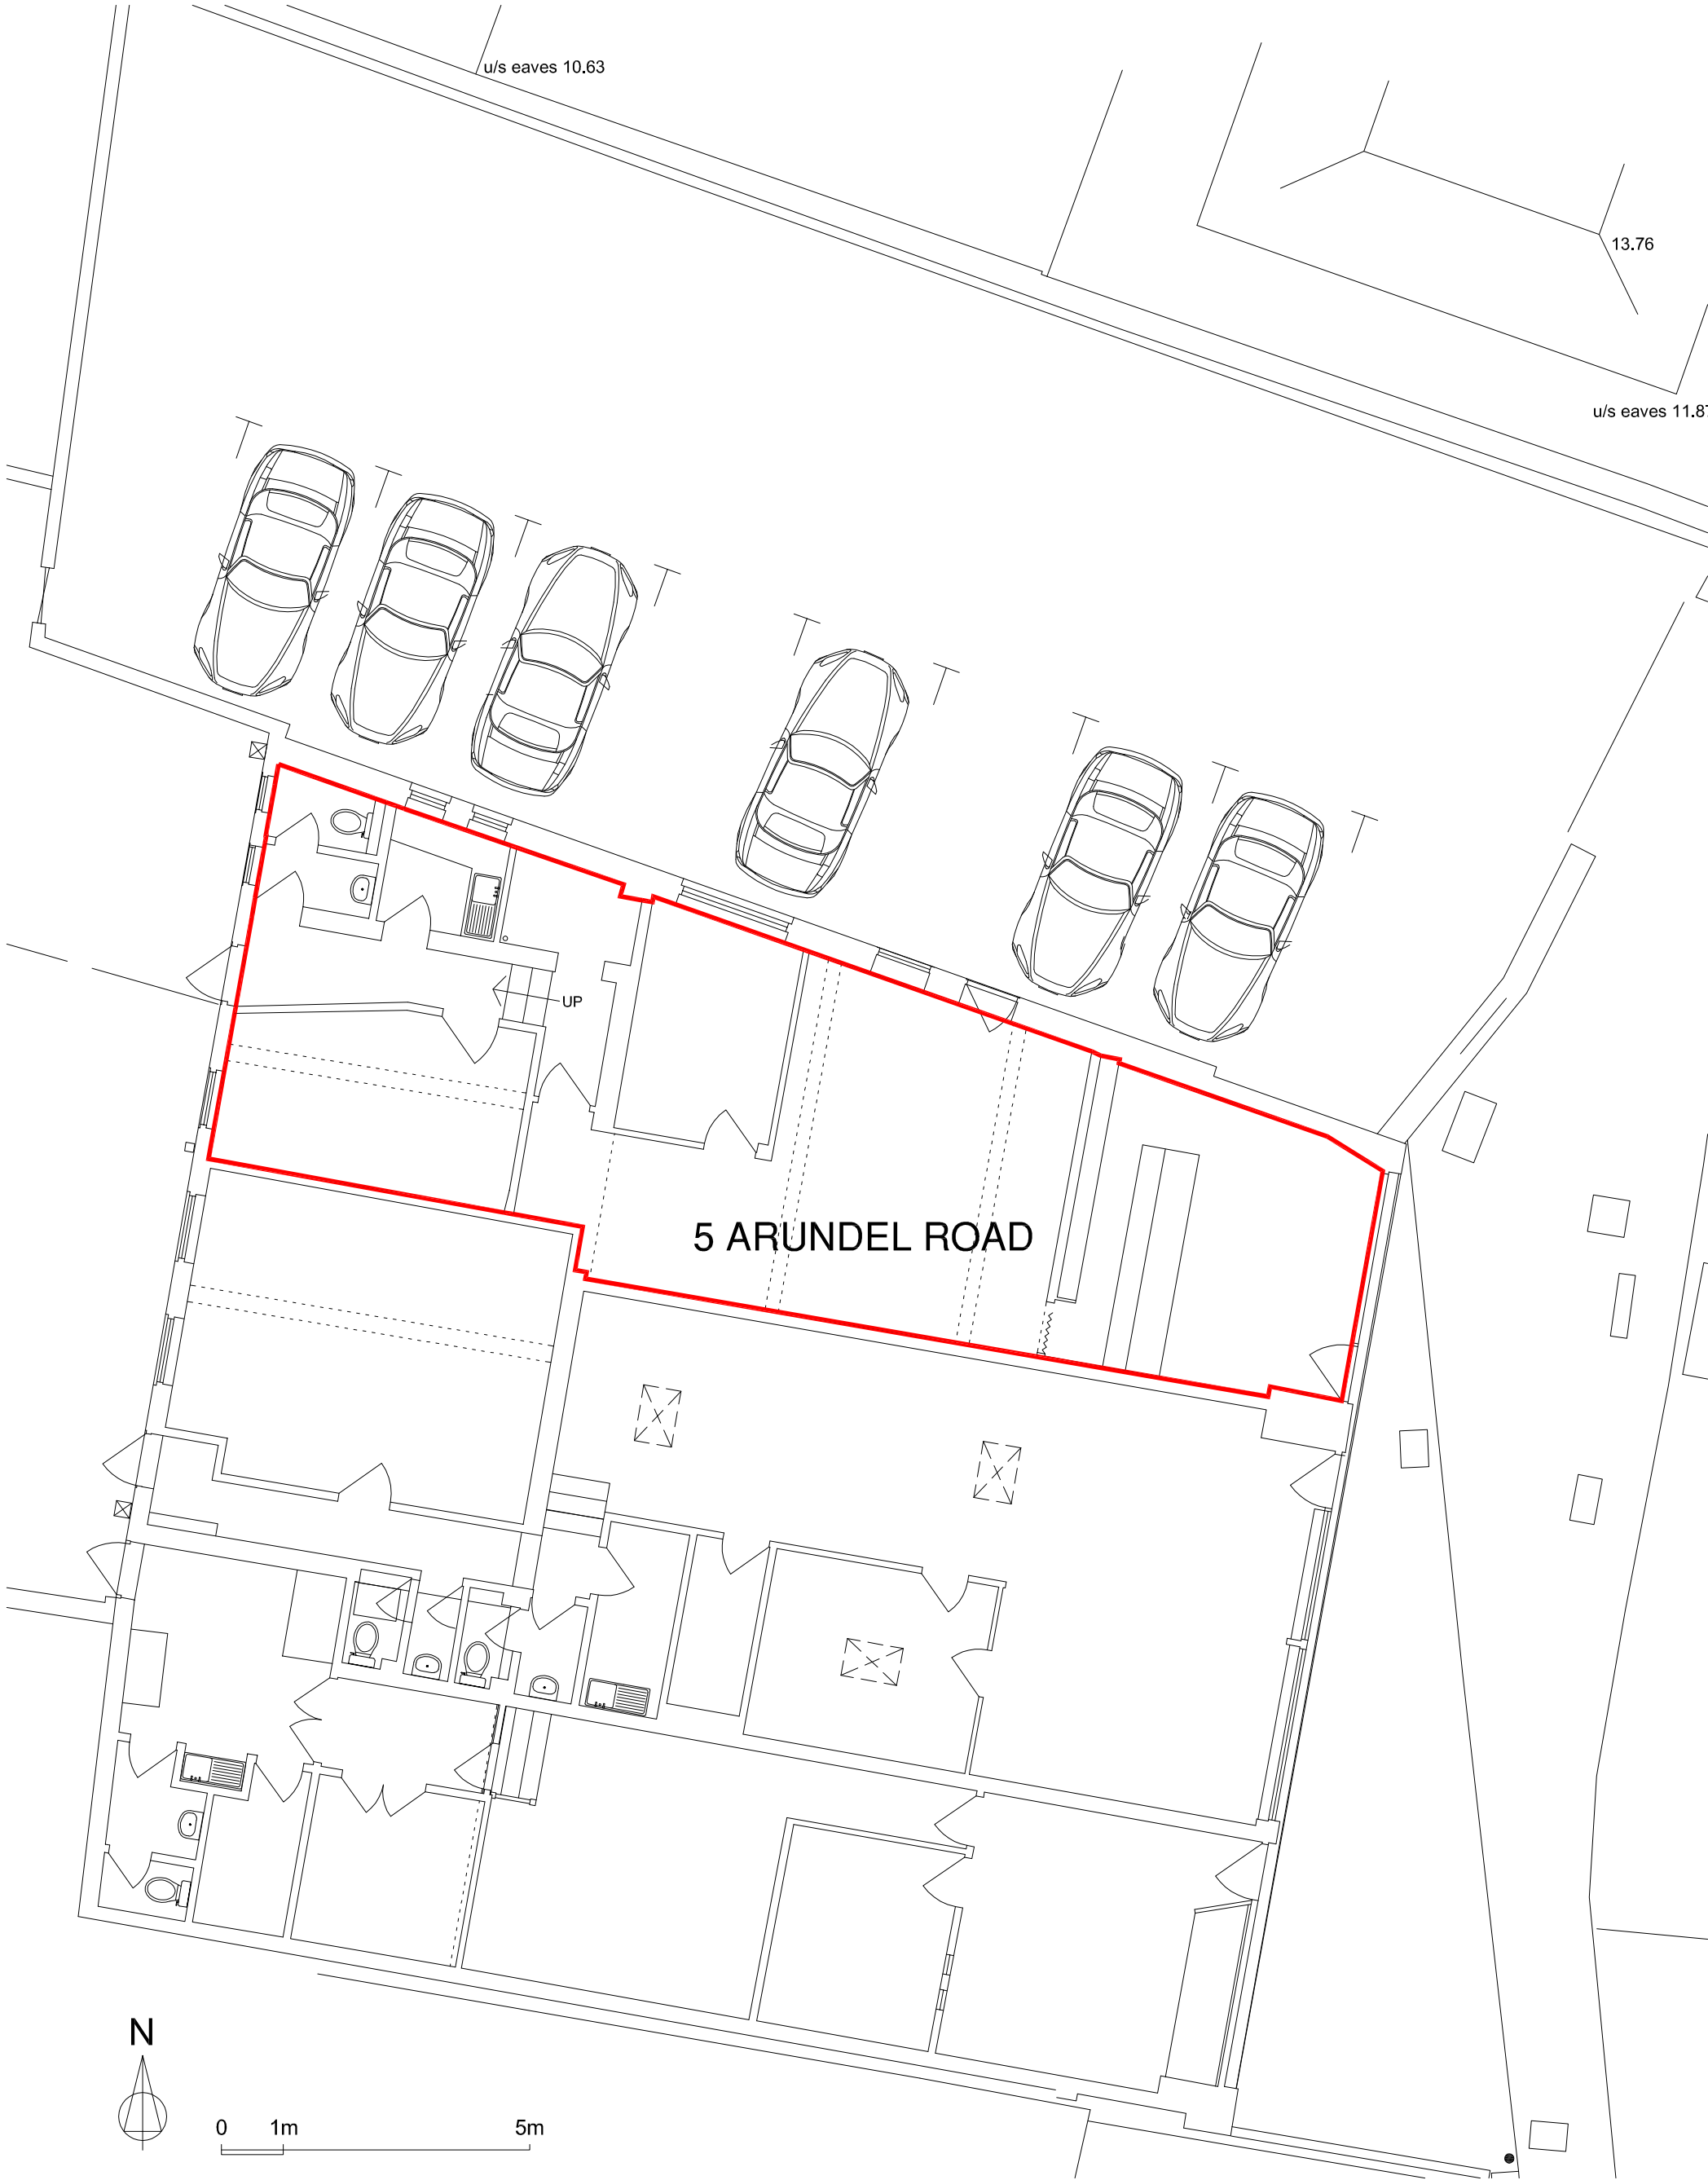

EXISTING FLOOR PLAN 102.9 Sqm - 1107 Sqft GIA

Studio Lack Architecture Studio Lack Ltd : 17 Beech Avenue : Chichester 01243 782 686 : nicholas.lack@live.com : PO19 3DR	5 Arundel Road, Littlehampton	Existing Floor Plan 28/03/19 1/100 @ A3	Dwg 1915-04A
--	--	---	---------------------