


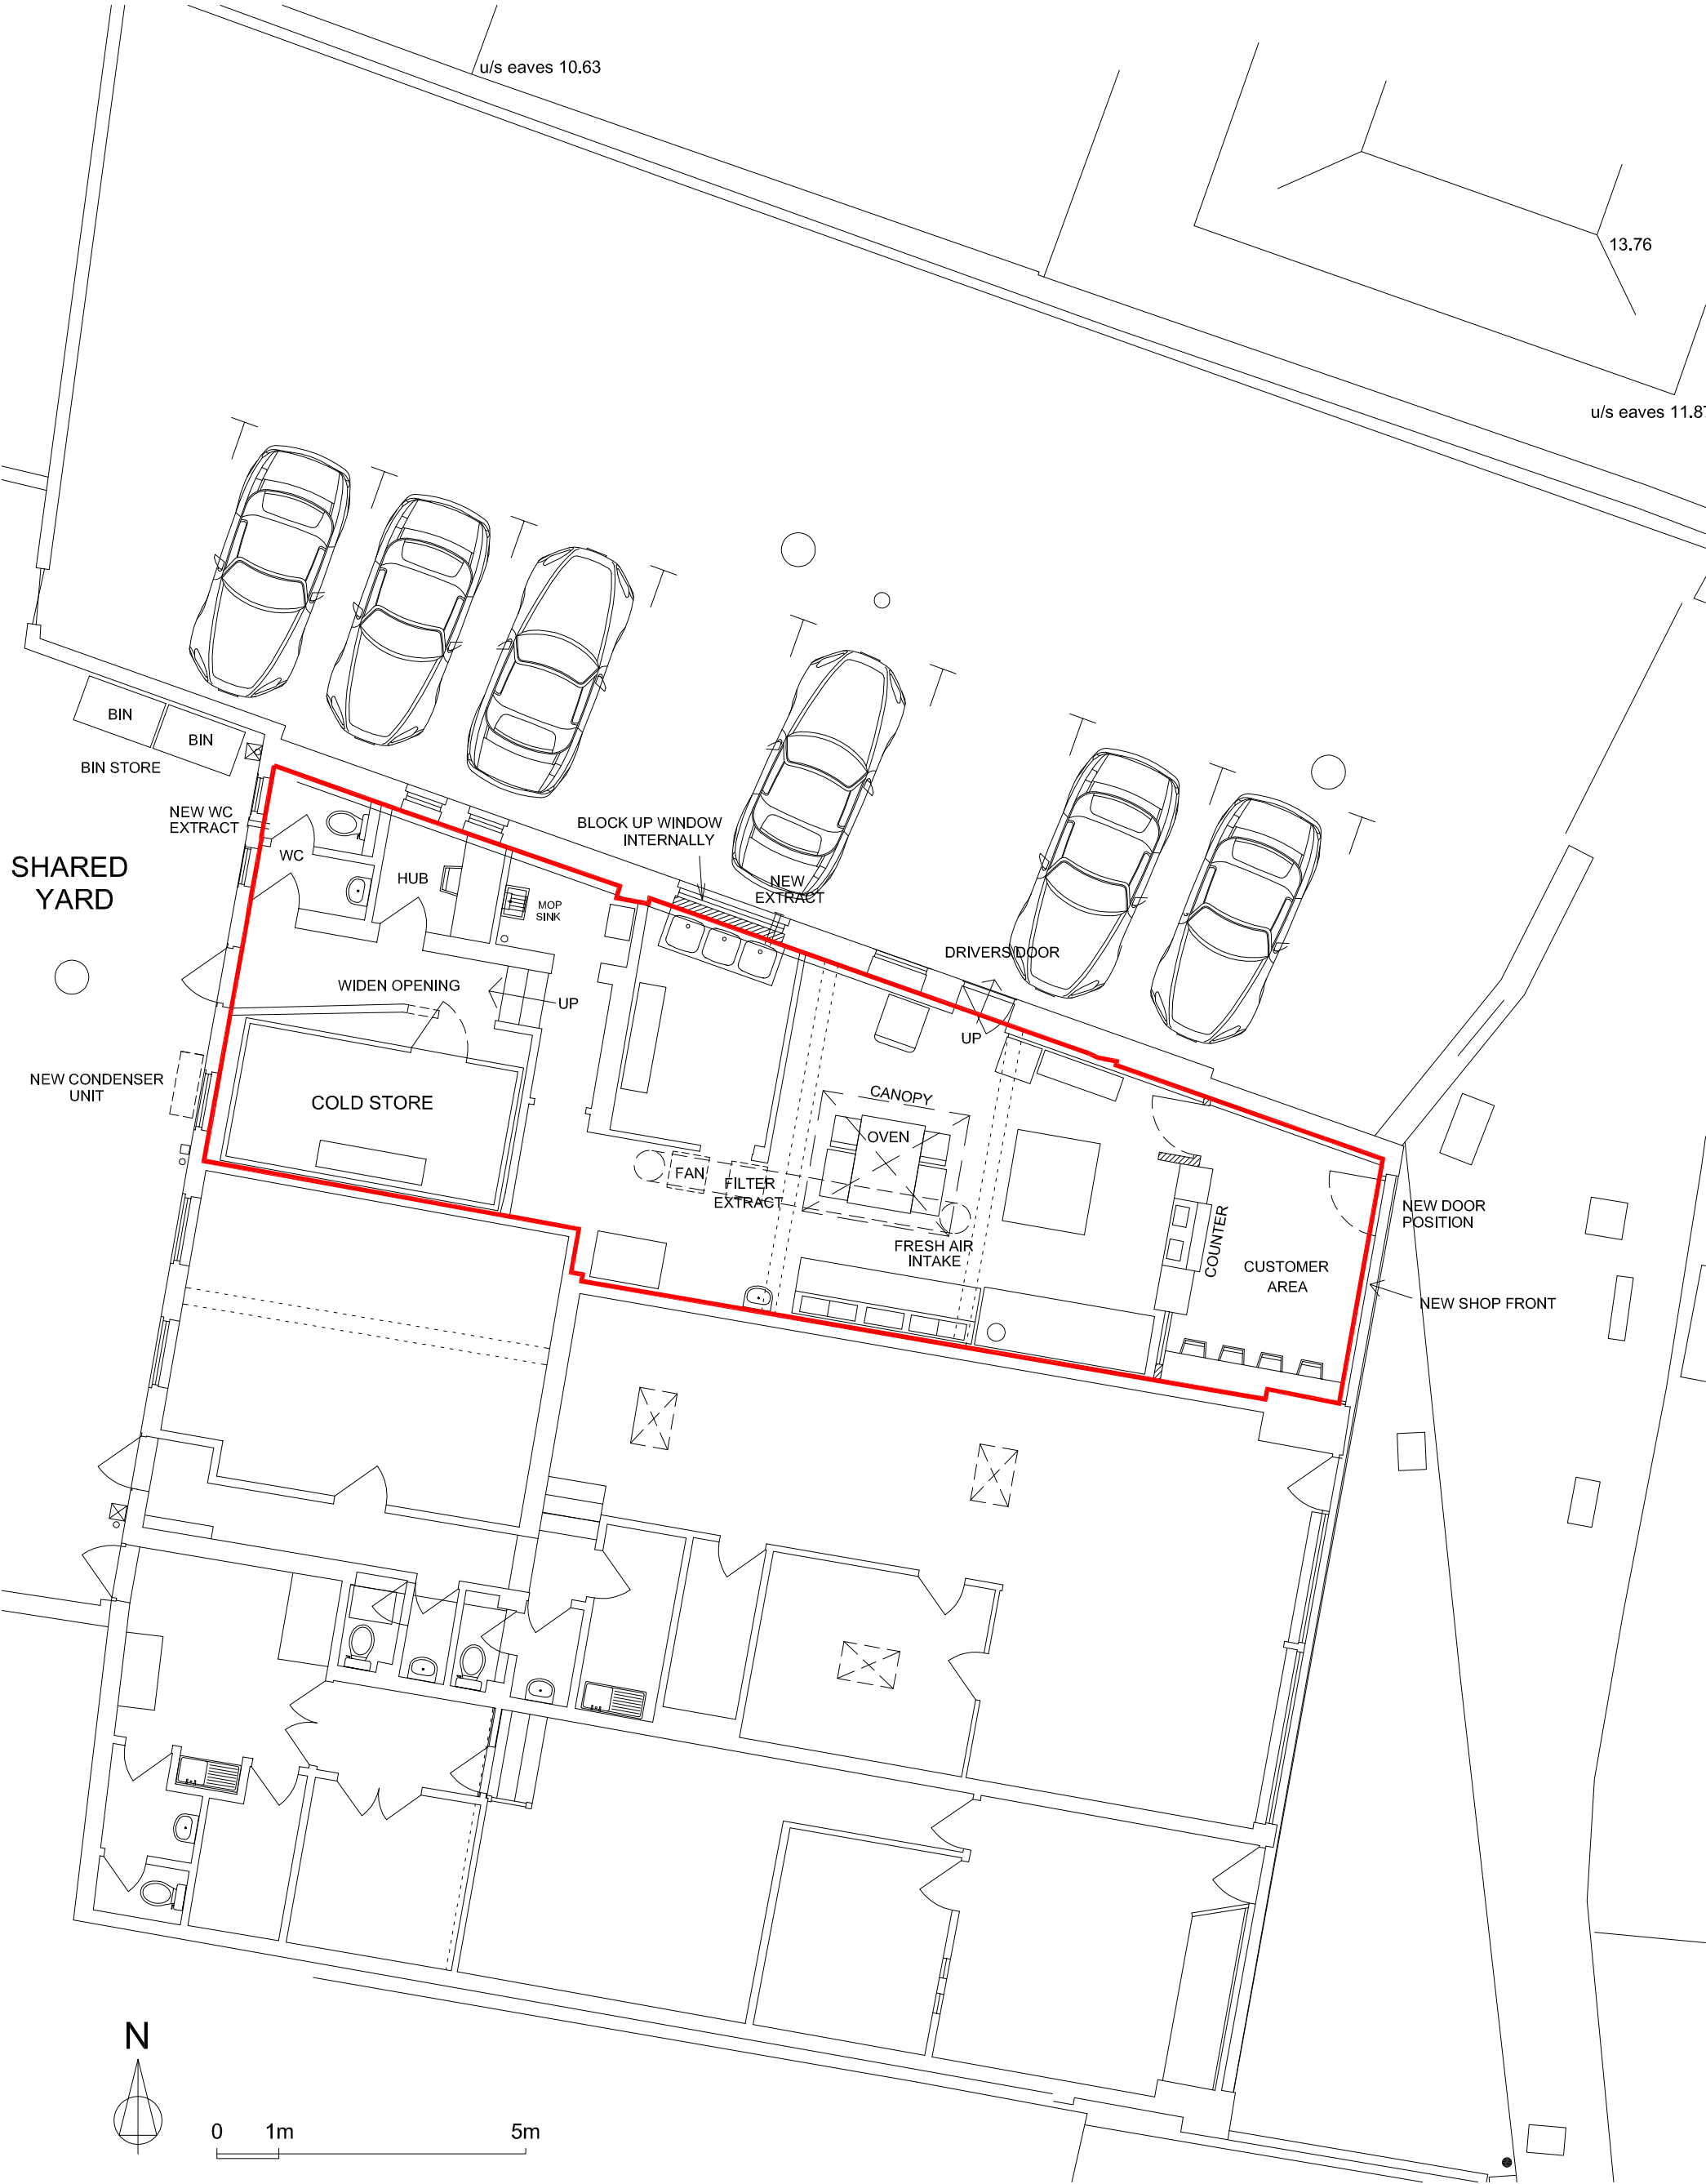

PROPOSED FLOOR PLAN 102.9 Sqm - 1107 Sqft GIA

Rev B 15/05/19 Internal Layout.

|   |                                          |                                                   |                     |
|---|------------------------------------------|---------------------------------------------------|---------------------|
| <b>Studio Lack Architecture</b><br>Studio Lack Ltd : 17 Beech Avenue : Chichester<br>01243 782 686 : nicholas.lack@live.com : PO19 3DR | <b>5 Arundel Road,<br/>Littlehampton</b> | <b>Proposed Floor Plan</b><br>30/03/19 1/100 @ A3 | <b>Dwg 1915-06B</b> |
|---|------------------------------------------|---------------------------------------------------|---------------------|