



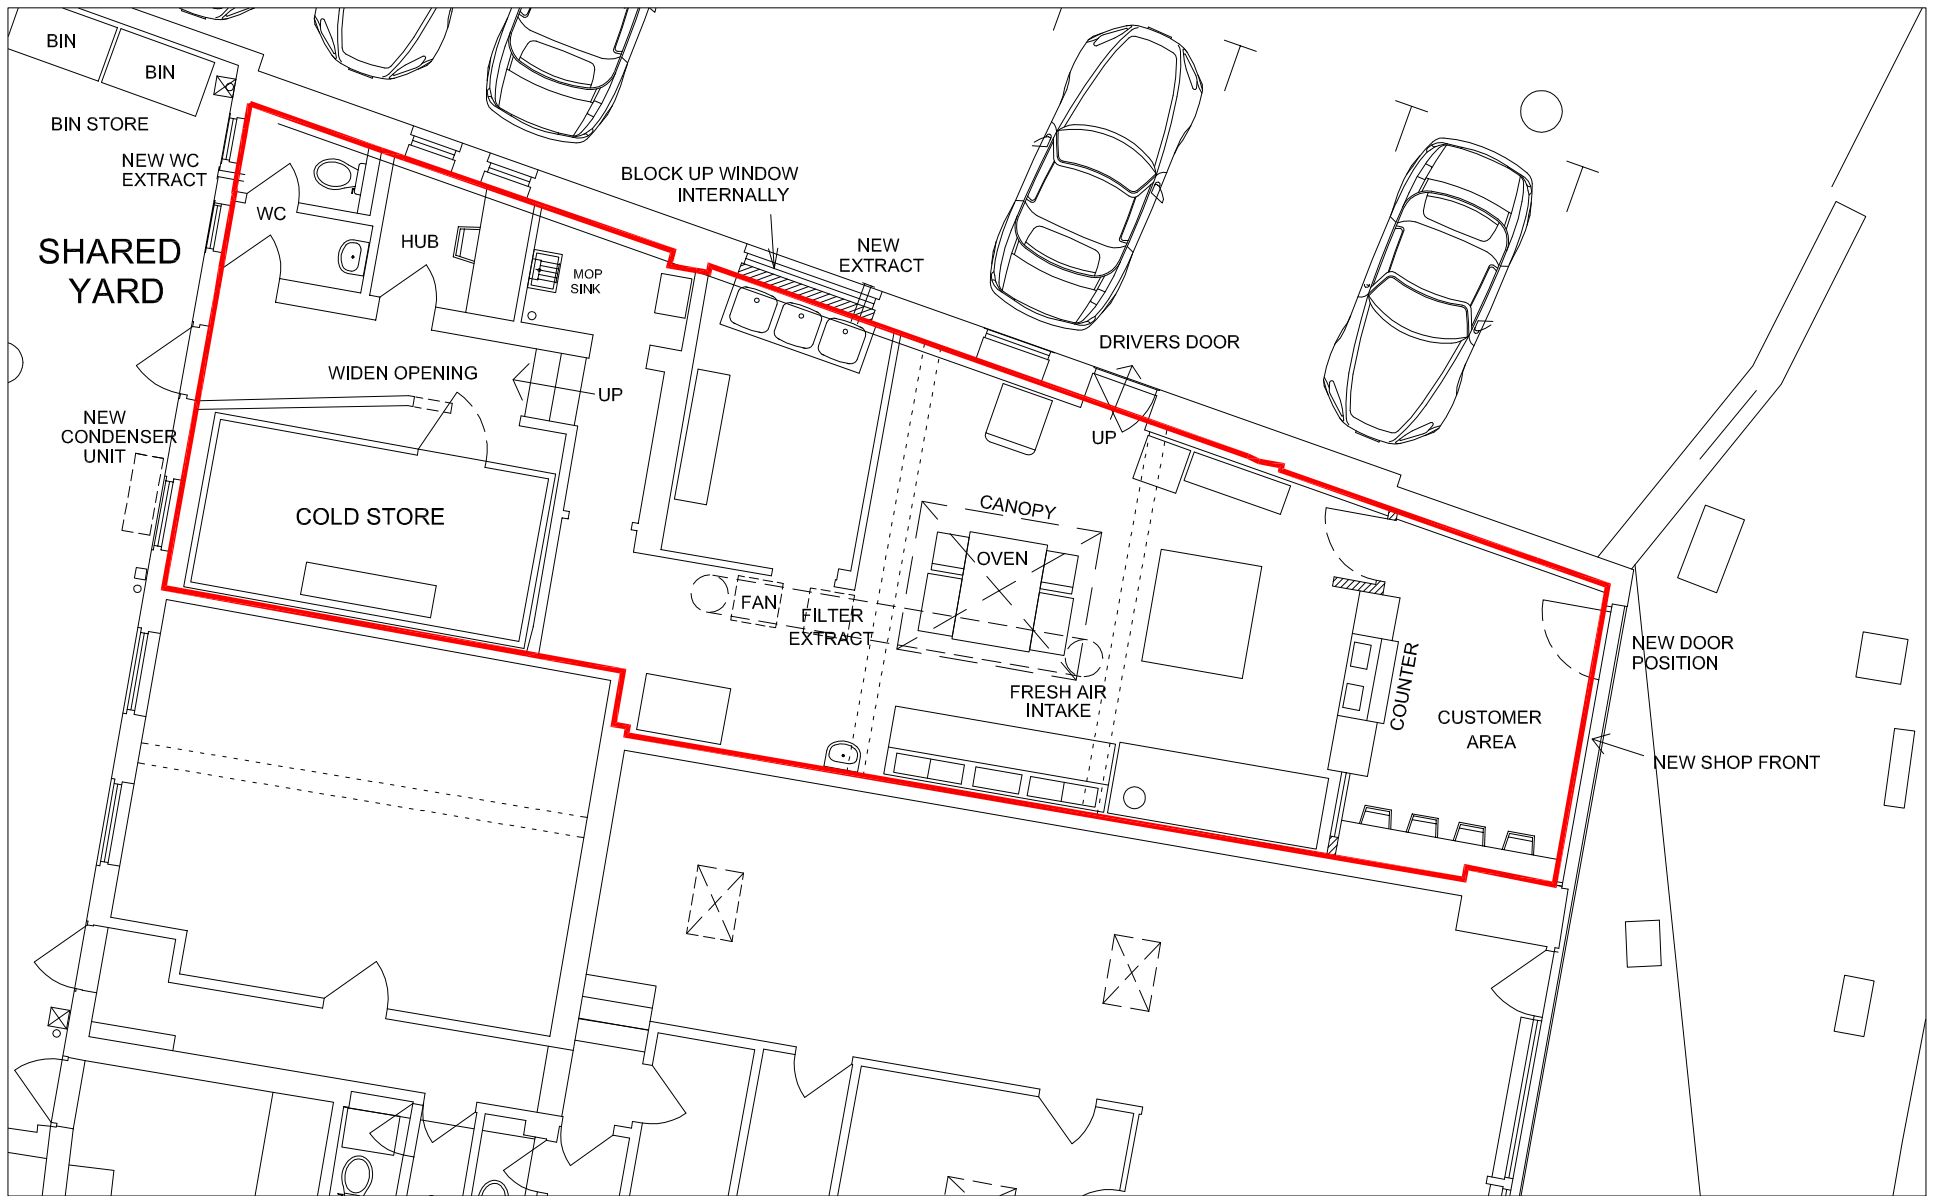

PROPOSED FLOOR PLAN 102.9 Sqm - 1107 Sqft GIA

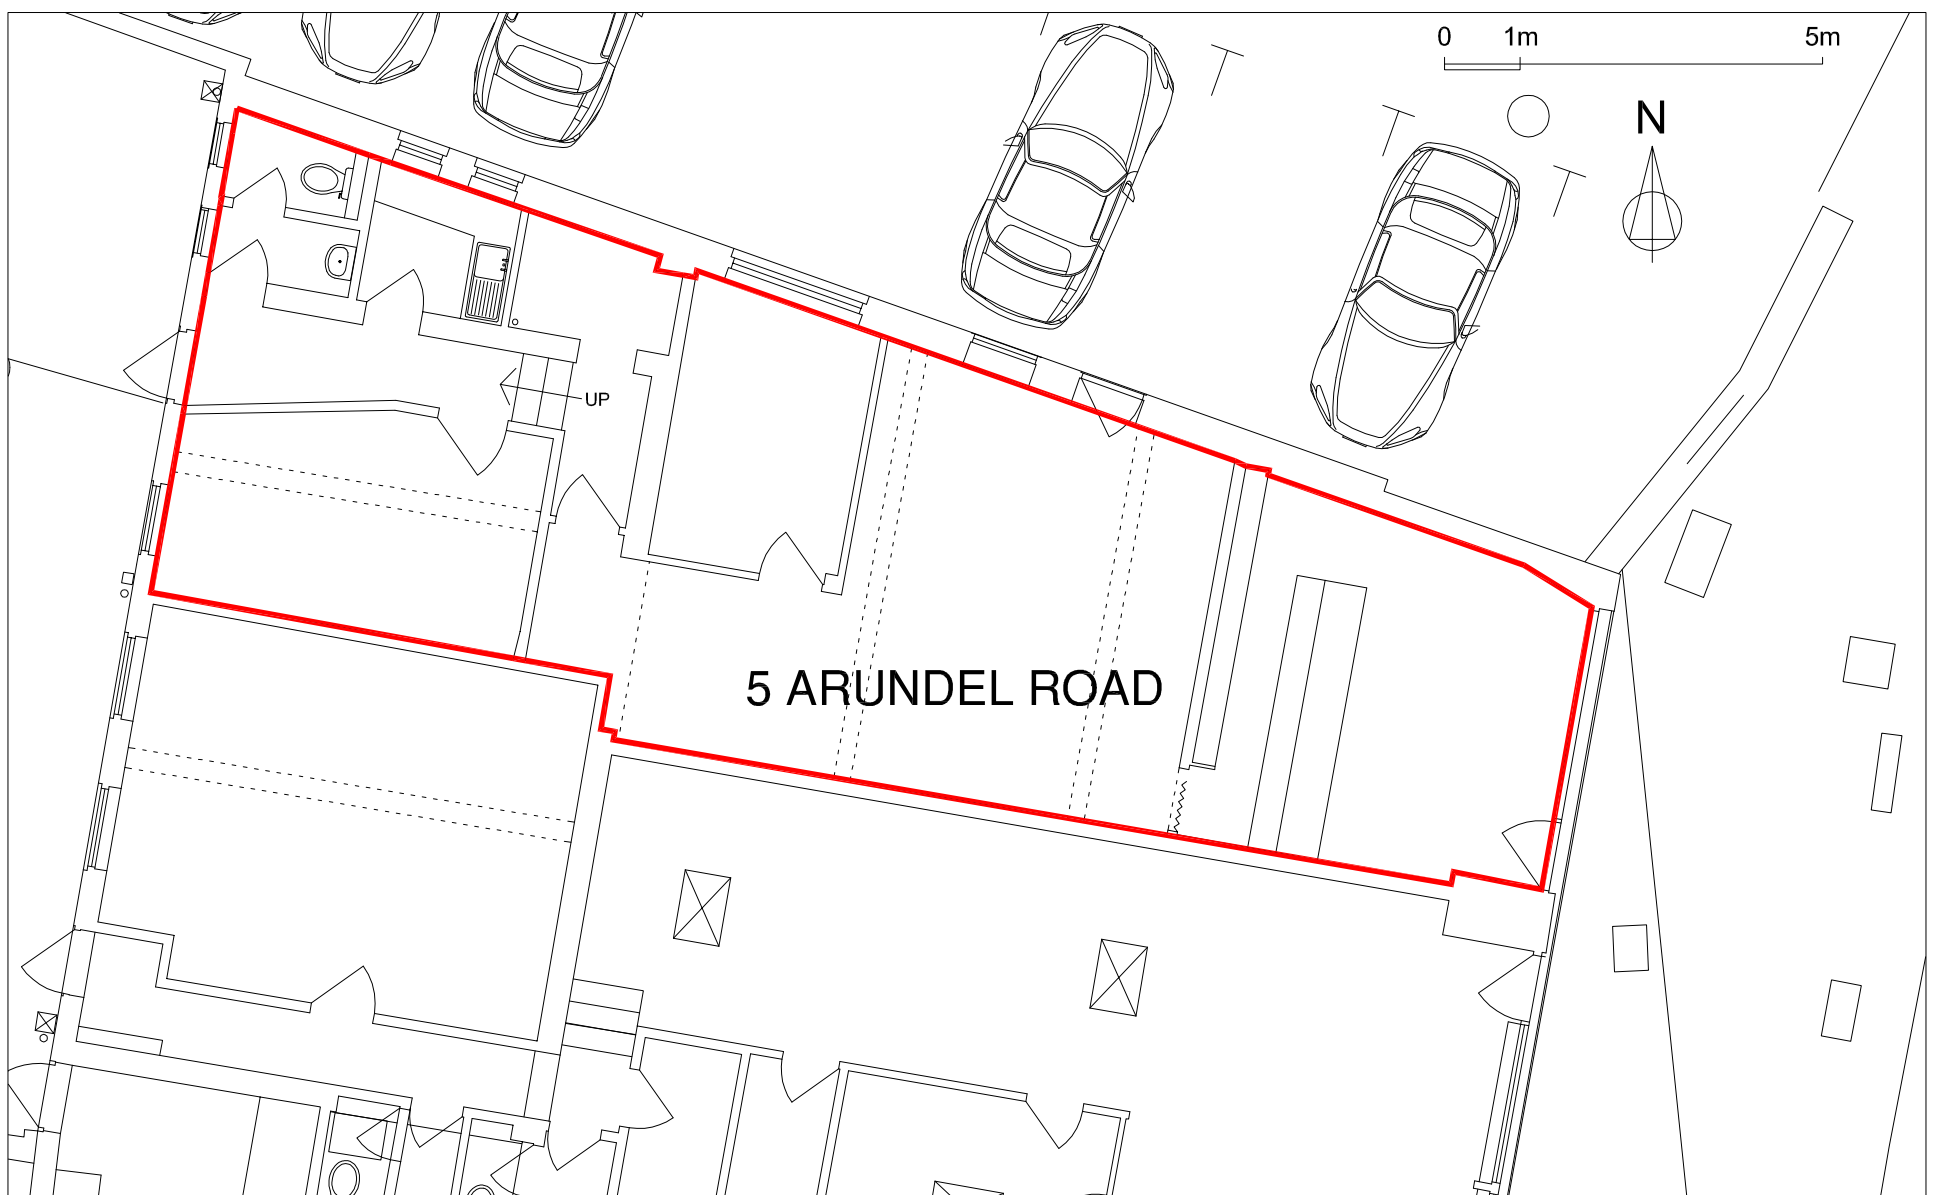

EXISTING FLOOR PLAN 102.9 Sqm - 1107 Sqft GIA

'CHANGE OF USE' PLANS

Rev B 15/05/19 Proposed Layout.

Studio Lack Architecture
Studio Lack Ltd : 17 Beech Avenue : Chichester
01243 782 686 : nicholas.lack@live.com : PO19 3DR

**5 Arundel Road,
Littlehampton**

Plans for 'Change of Use'
30/03/19 1/100 @ A3

Dwg 1915-08B