



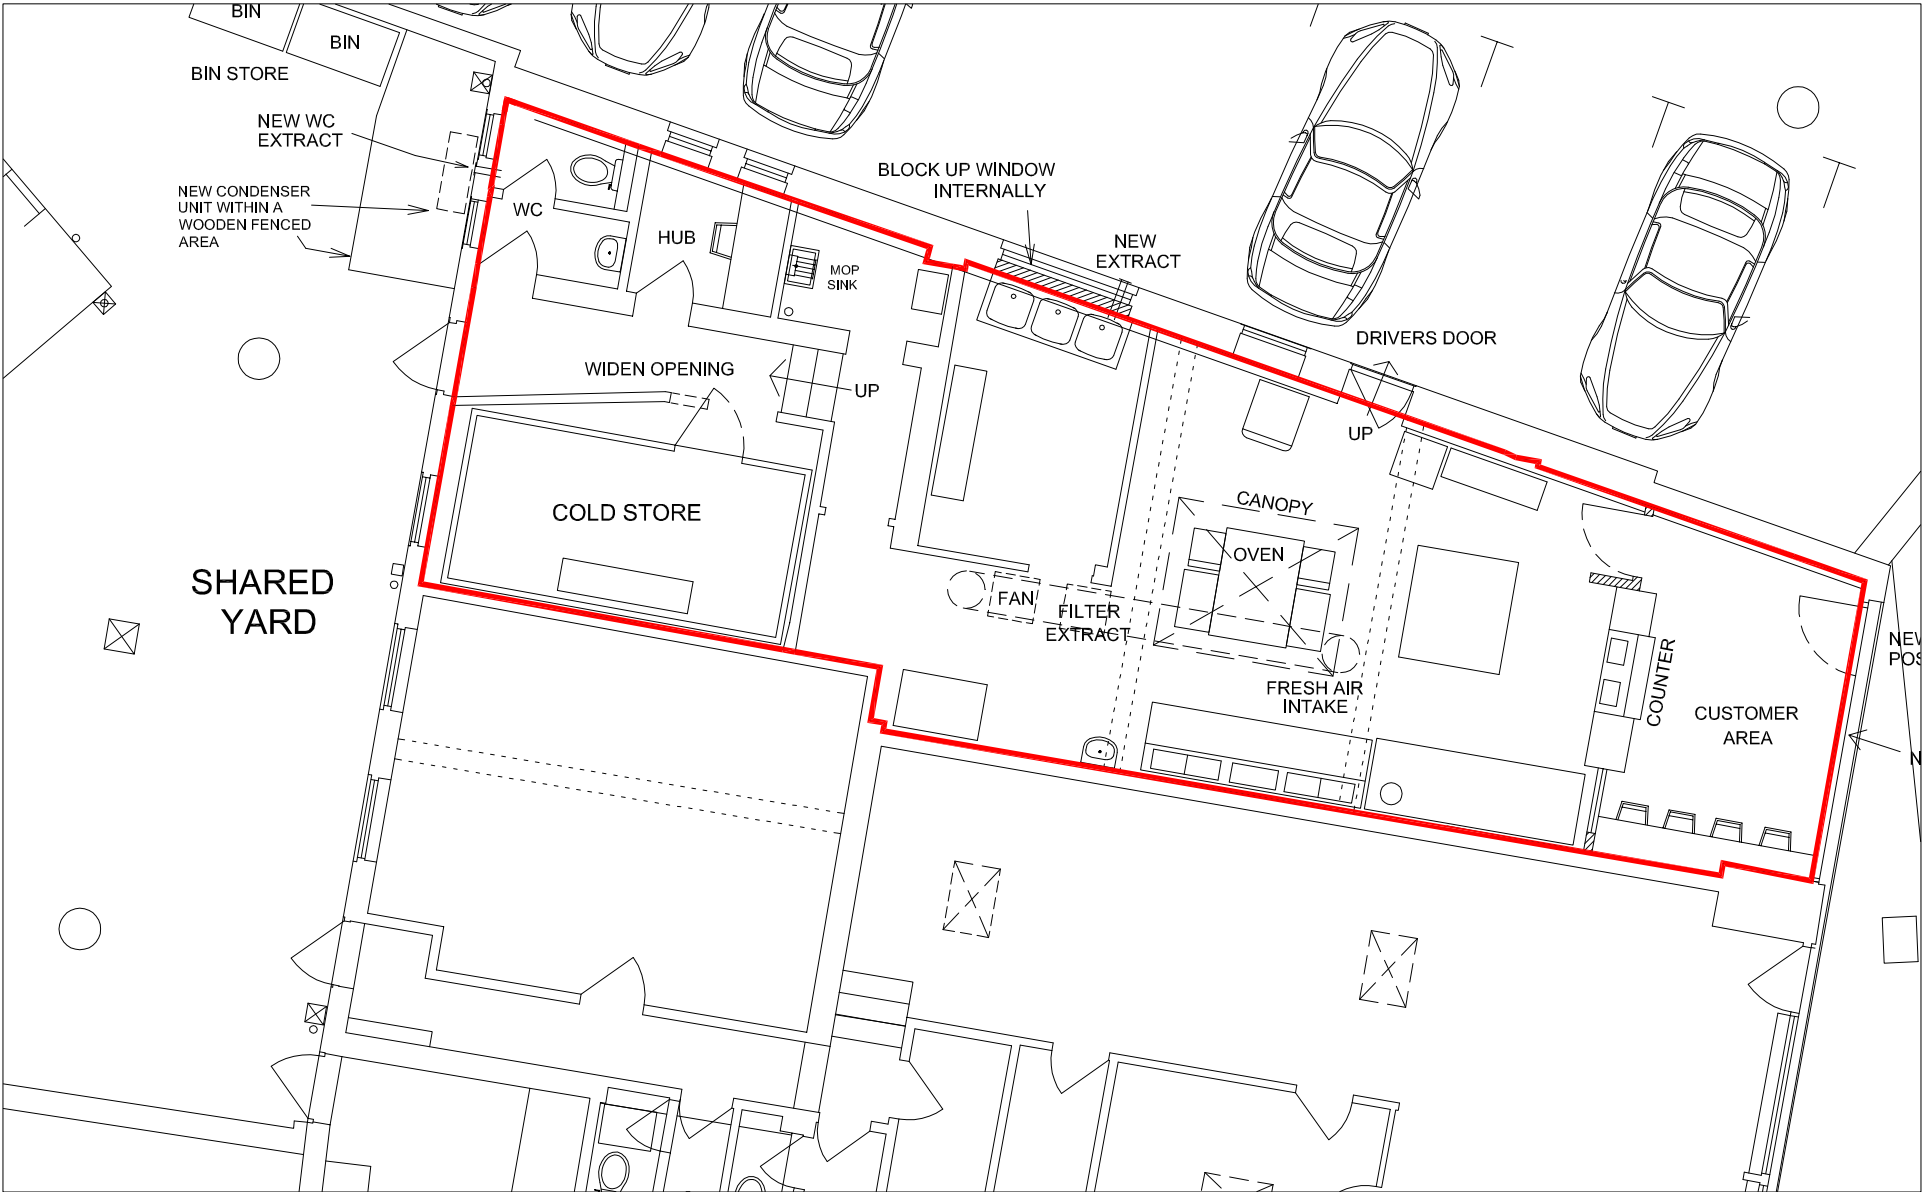

PROPOSED FLOOR PLAN 102.9 Sqm - 1107 Sqft GIA

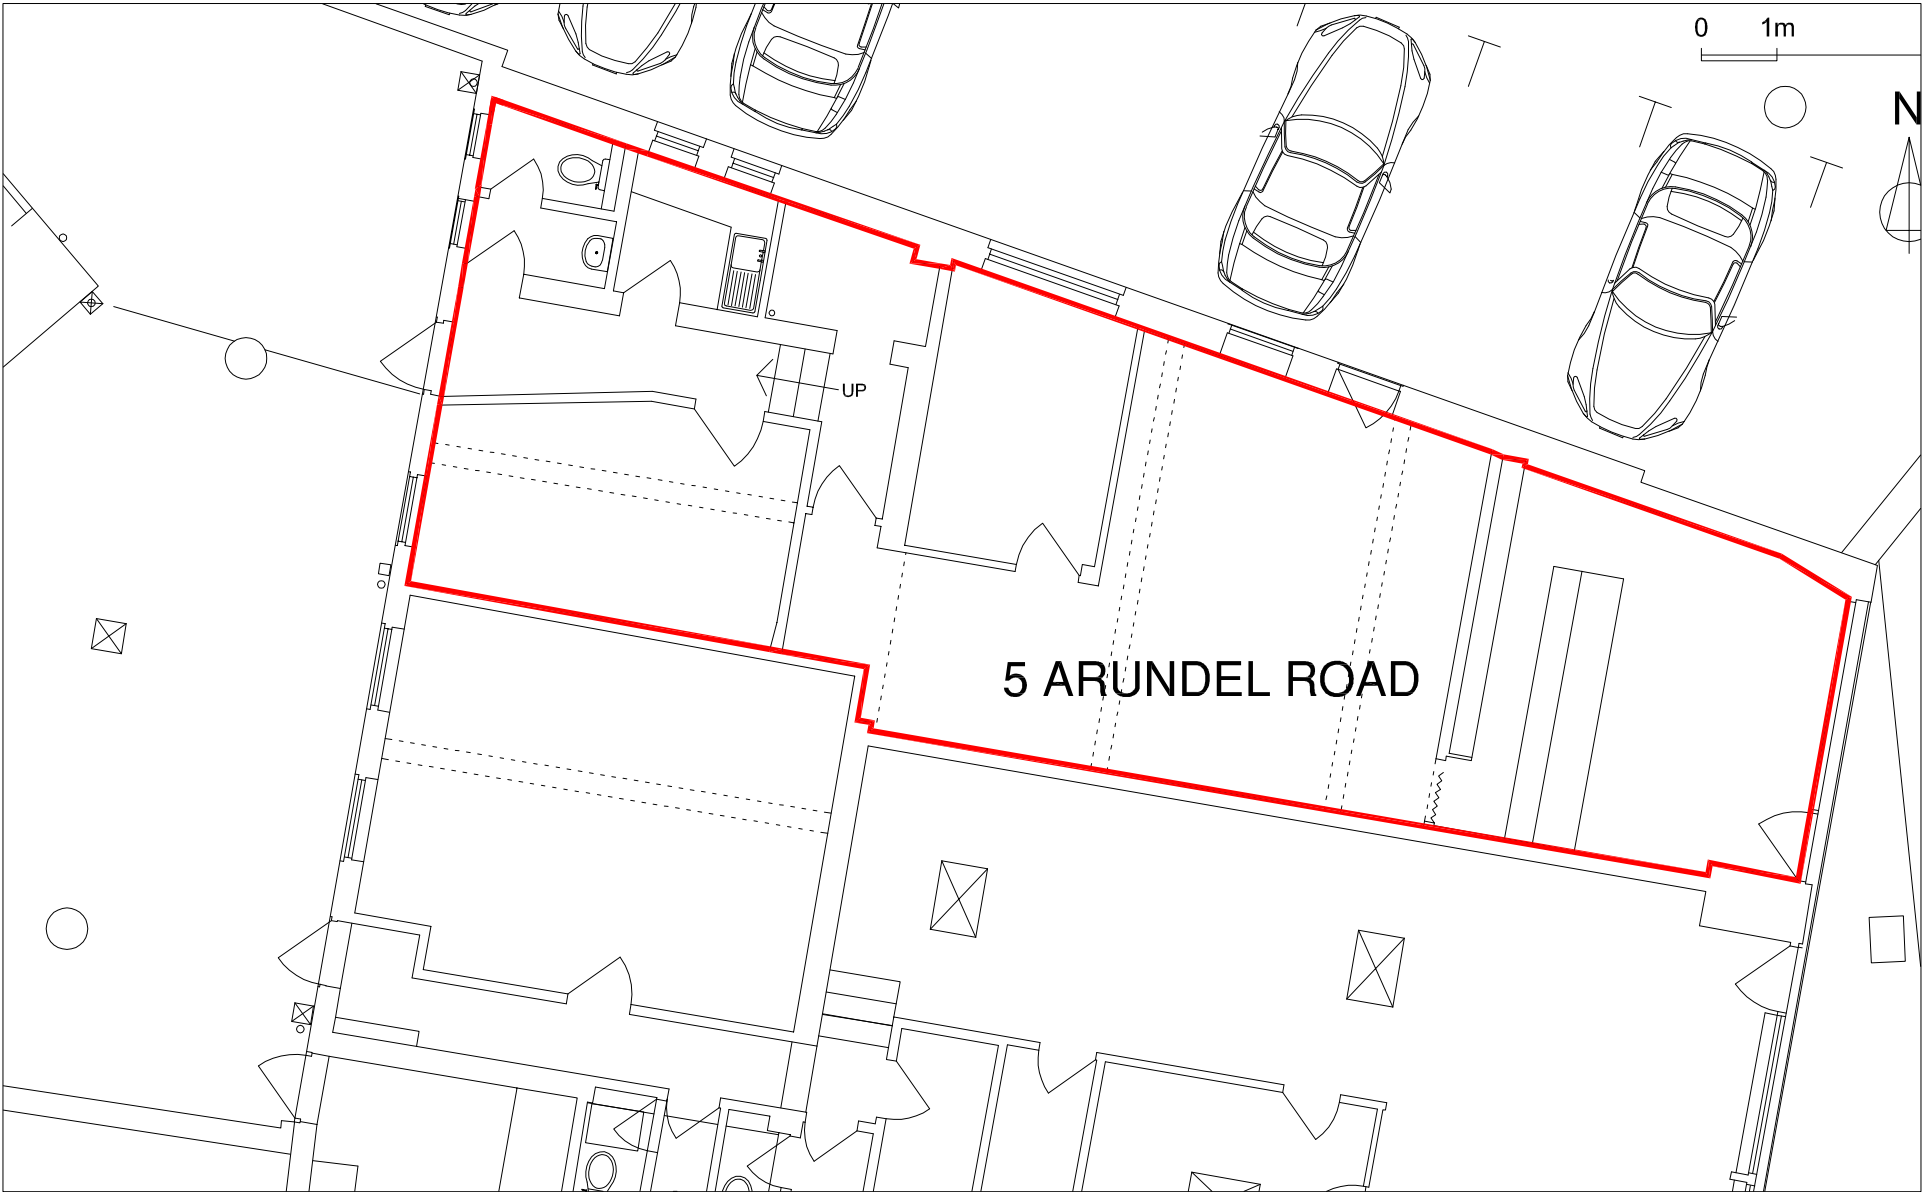

EXISTING FLOOR PLAN 102.9 Sqm - 1107 Sqft GIA

'CHANGE OF USE' PLANS

Rev B 15/06/19 Condensor unit re-positioned and enclosed.

Studio Lack Architecture Studio Lack Ltd : 17 Beech Avenue : Chichester 01243 782 686 : nicholas.lack@live.com : PO19 3DR	5 Arundel Road, Littlehampton	Plans for 'Change of Use' 30/03/19 1/100 @ A3	Dwg 1915-08B
--	--	---	---------------------