




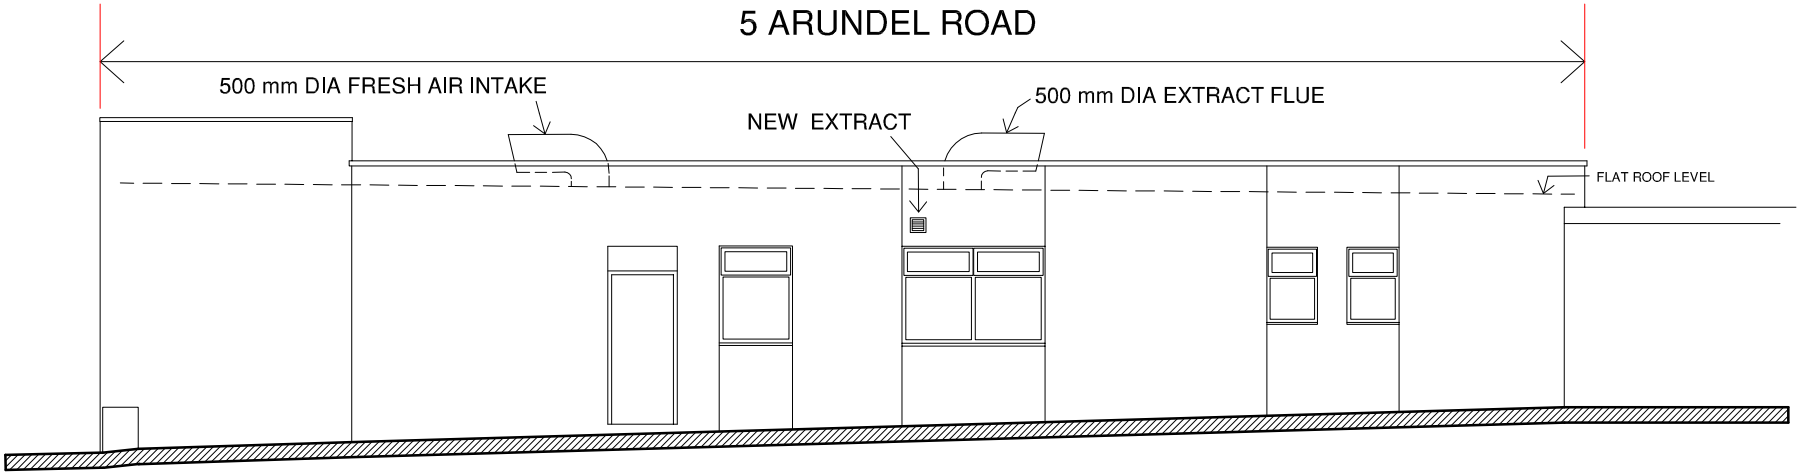

NORTH ELEVATION (SIDE)

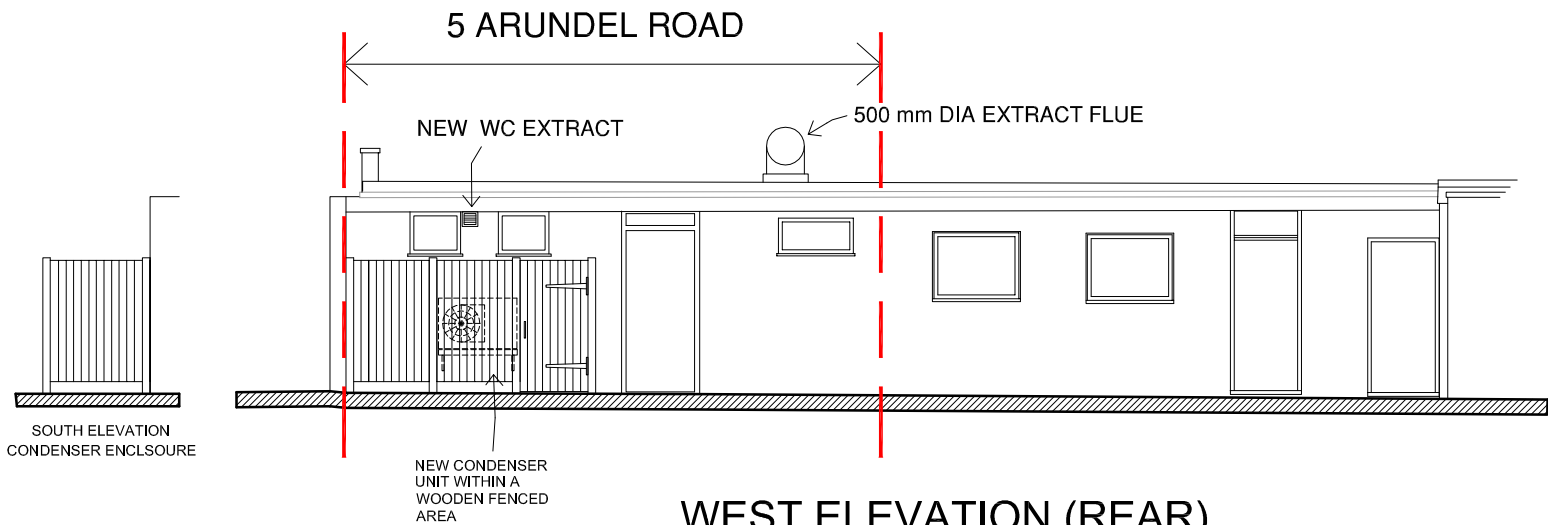

WEST ELEVATION (REAR)

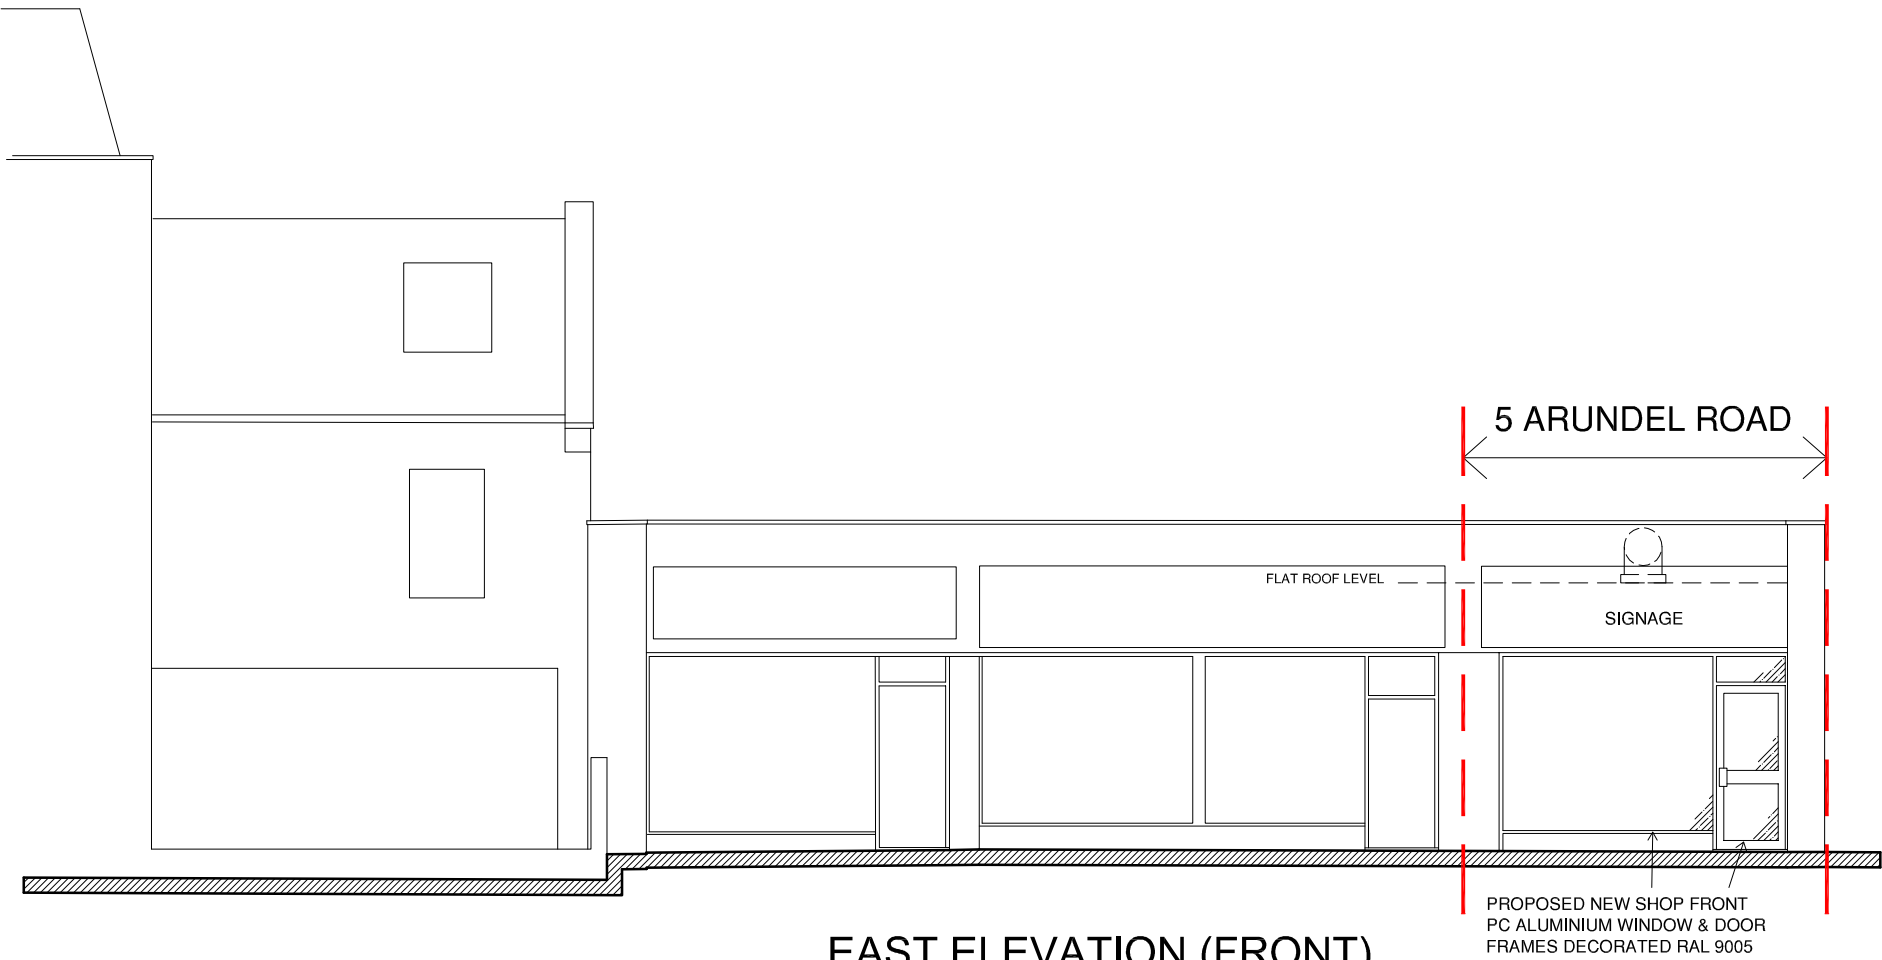

EAST ELEVATION (FRONT)

0 1m 5m

PROPOSED ELEVATIONS

Rev B 15/06/19 Condensor unit re-positioned and enclosed.

Studio Lack Architecture Studio Lack Ltd : 17 Beech Avenue : Chichester 01243 782 686 : nicholas.lack@live.com : PO19 3DR	5 Arundel Road, Littlehampton	Proposed Elevations 30/03/19 1/100 @ A3	Dwg 1915-07C
--	--	---	---------------------