



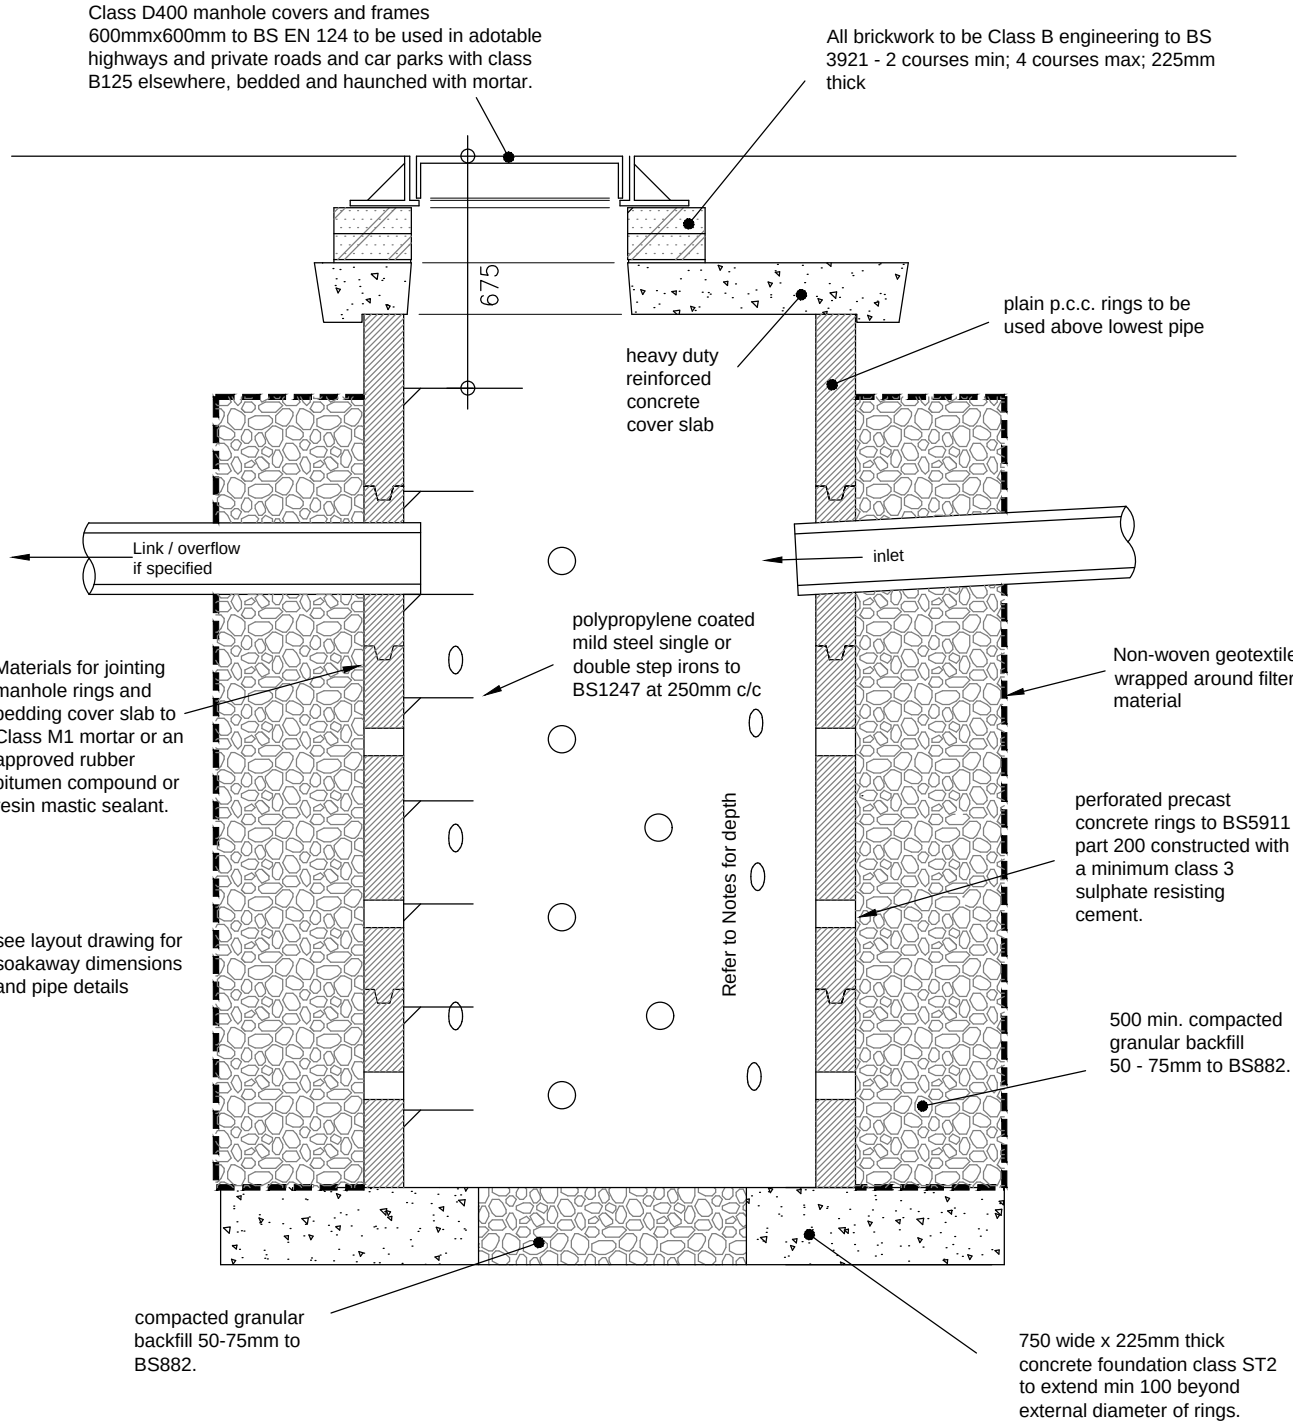

TYPICAL PCC RING SOAKAWAY

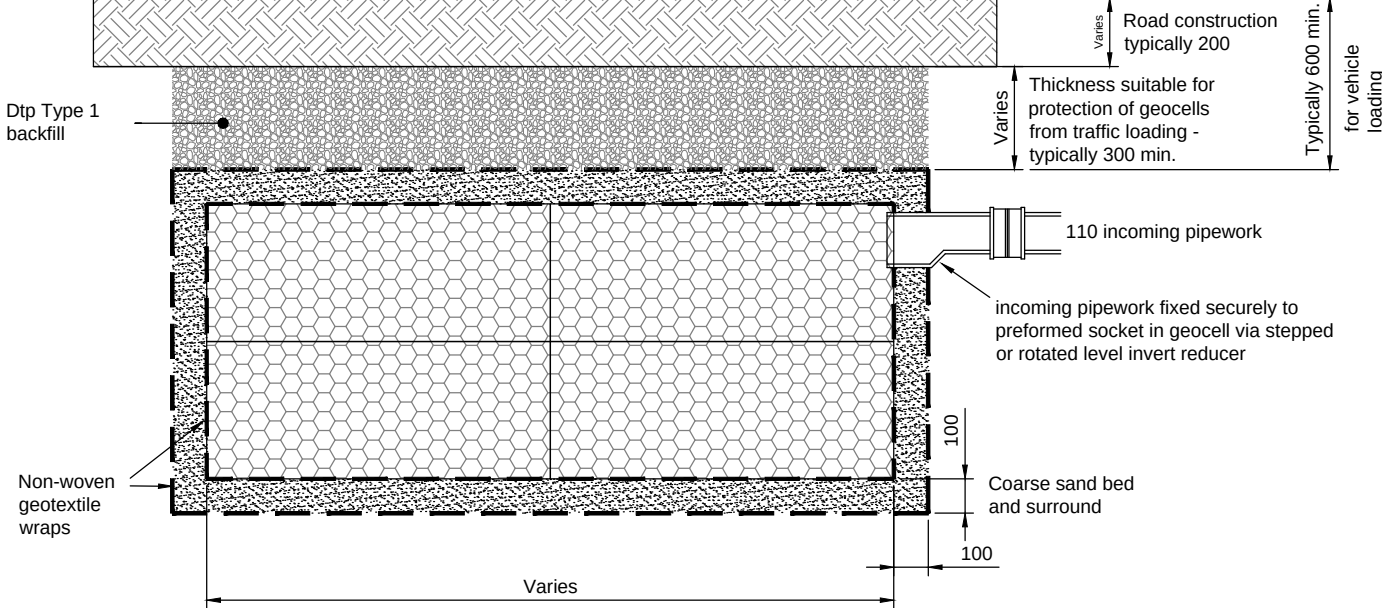

Typical Geocellular soakaway Unit
(for use in areas subject to traffic loading)

-	Original	RTFC	18.5.18
Rev.	Description	Drn.	Date

Project
**Directors Cottage
Toddington Lane
Littlehampton**

Client
LC Nicholas

Drawing
Title
Construction Details

Robert Clark Associates Ltd
Chartered Civil Engineers
Willow Cottage, Herne Lane, Rustington
West Sussex BN16 3EE
T: 01903 778945 E: rca-ltd@talktalk.net

© This drawing is the copyright of Robert Clark Associates Limited It may not be copied or reproduced without their written authority			
Scale	NTS	At original	A3
Drawing Number	1789/D5.1	Revision	-