




20/10/08/A

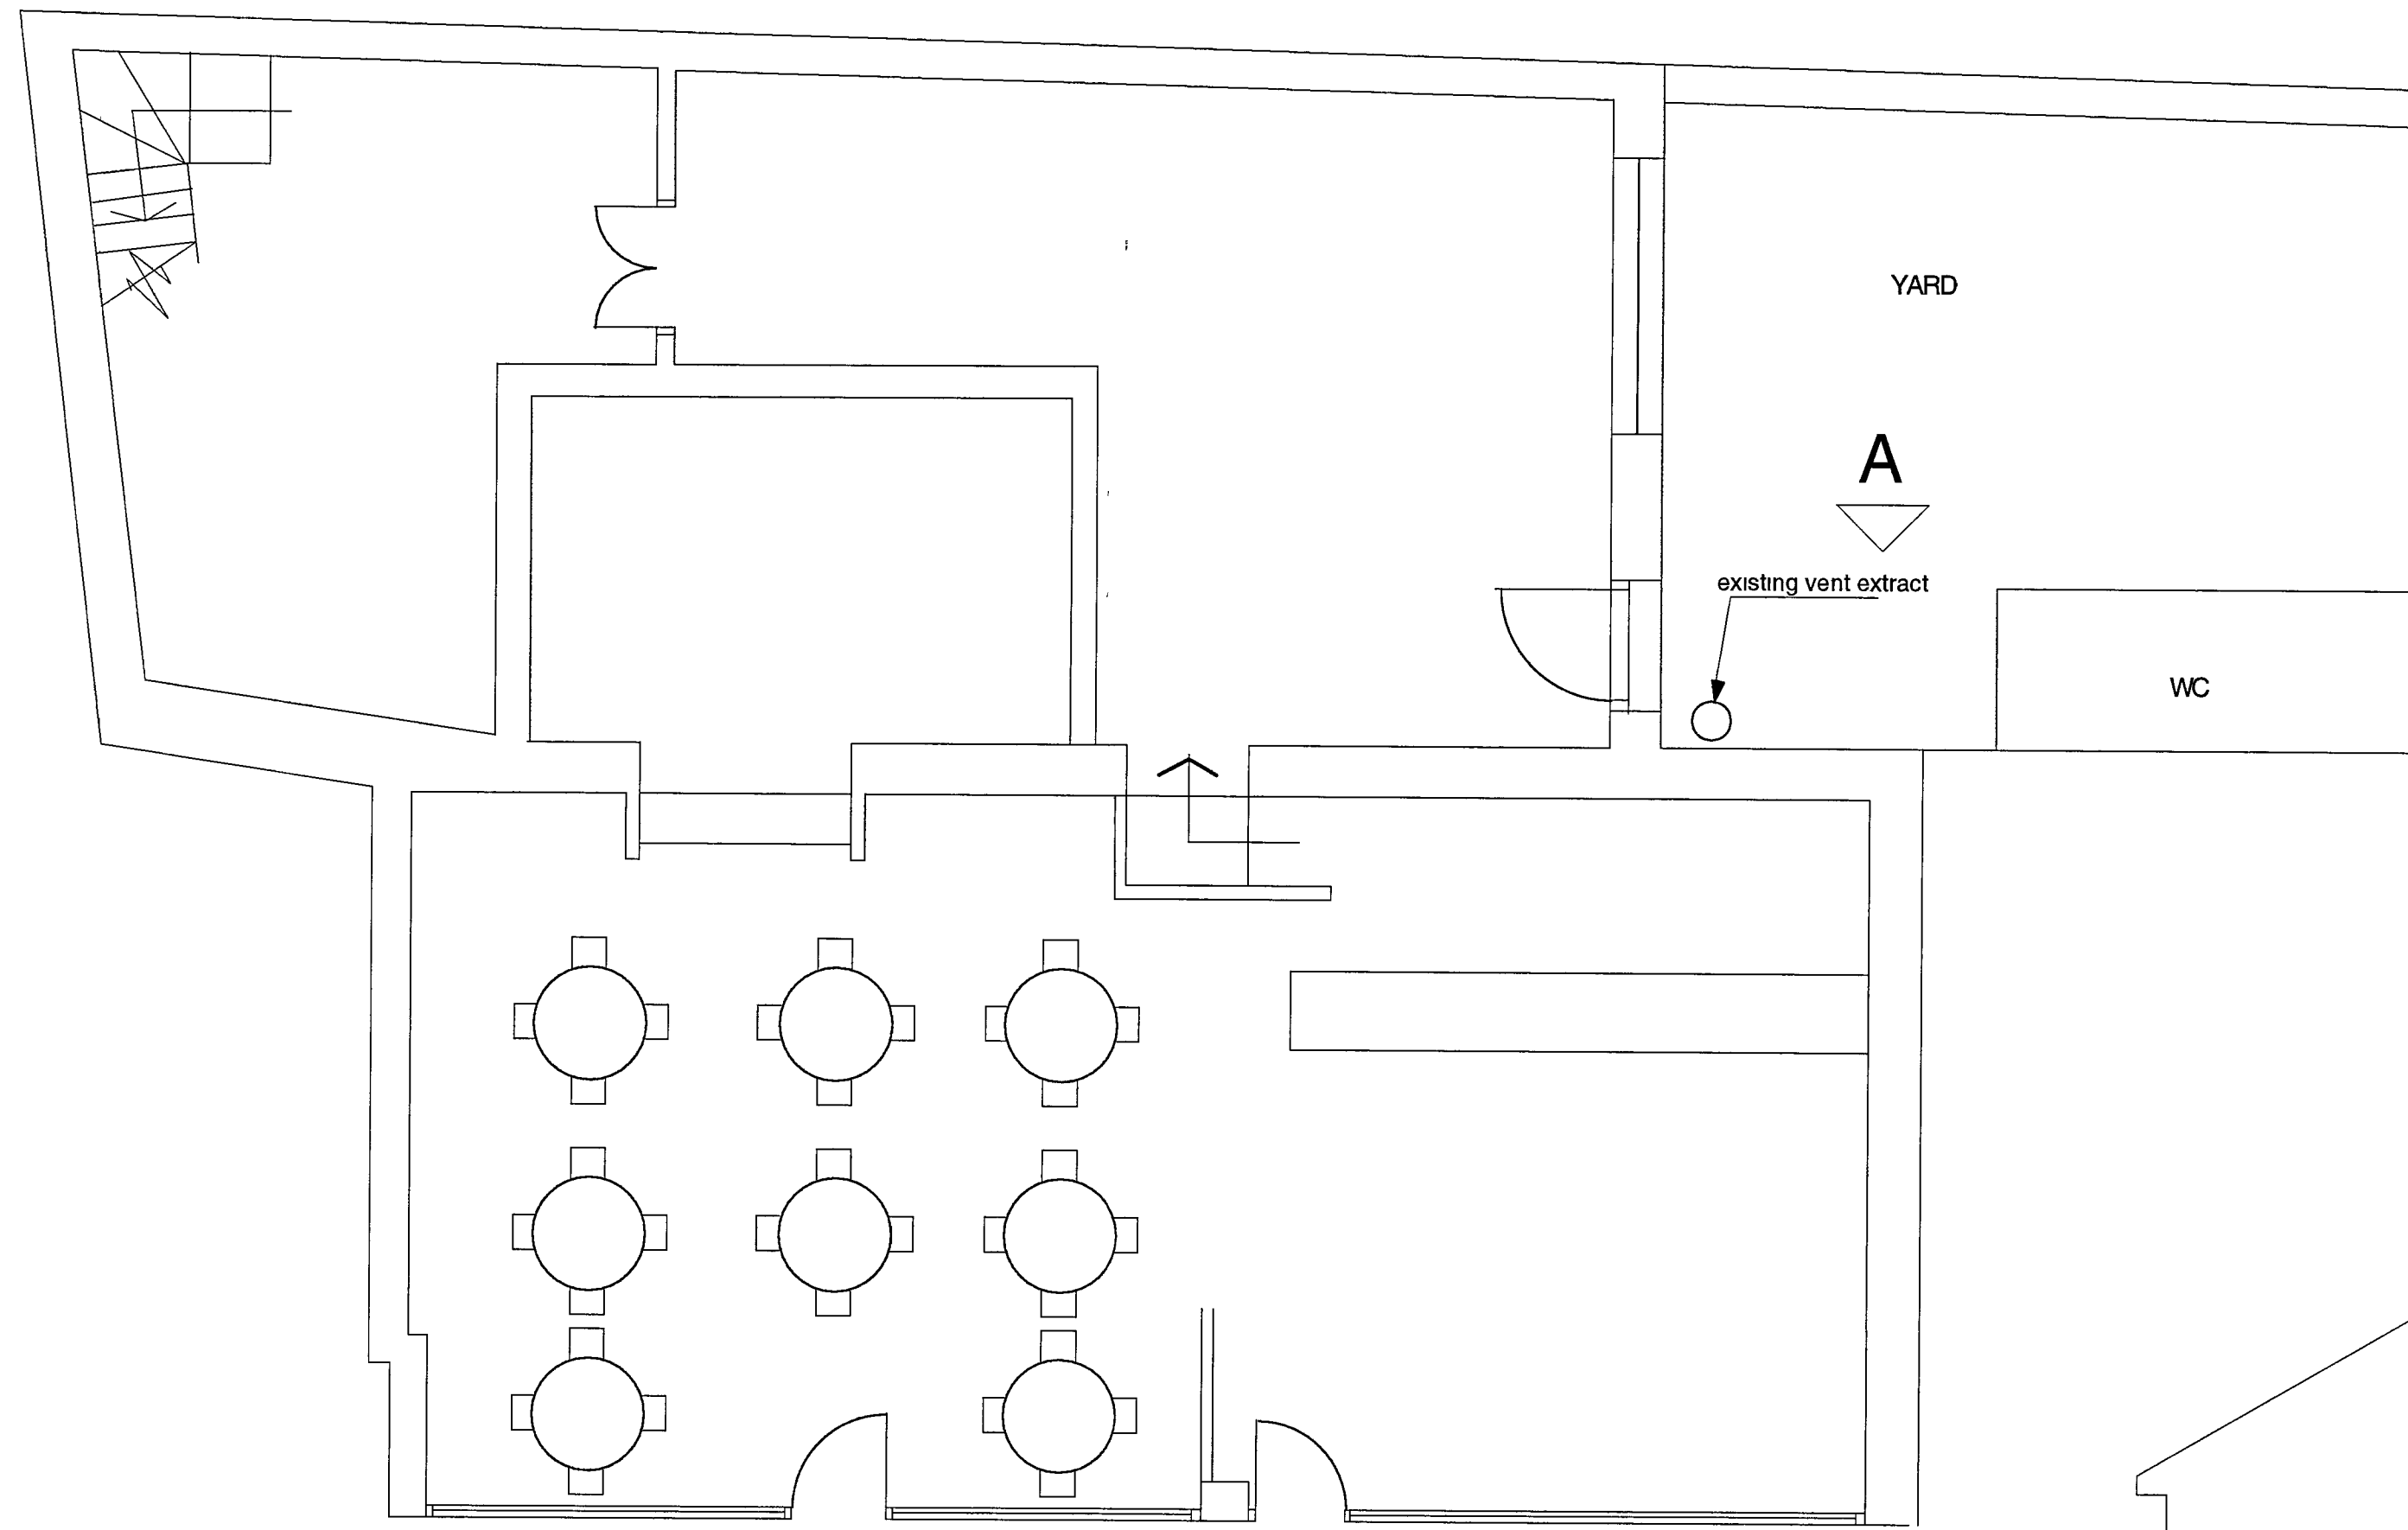

EXISTING PLAN

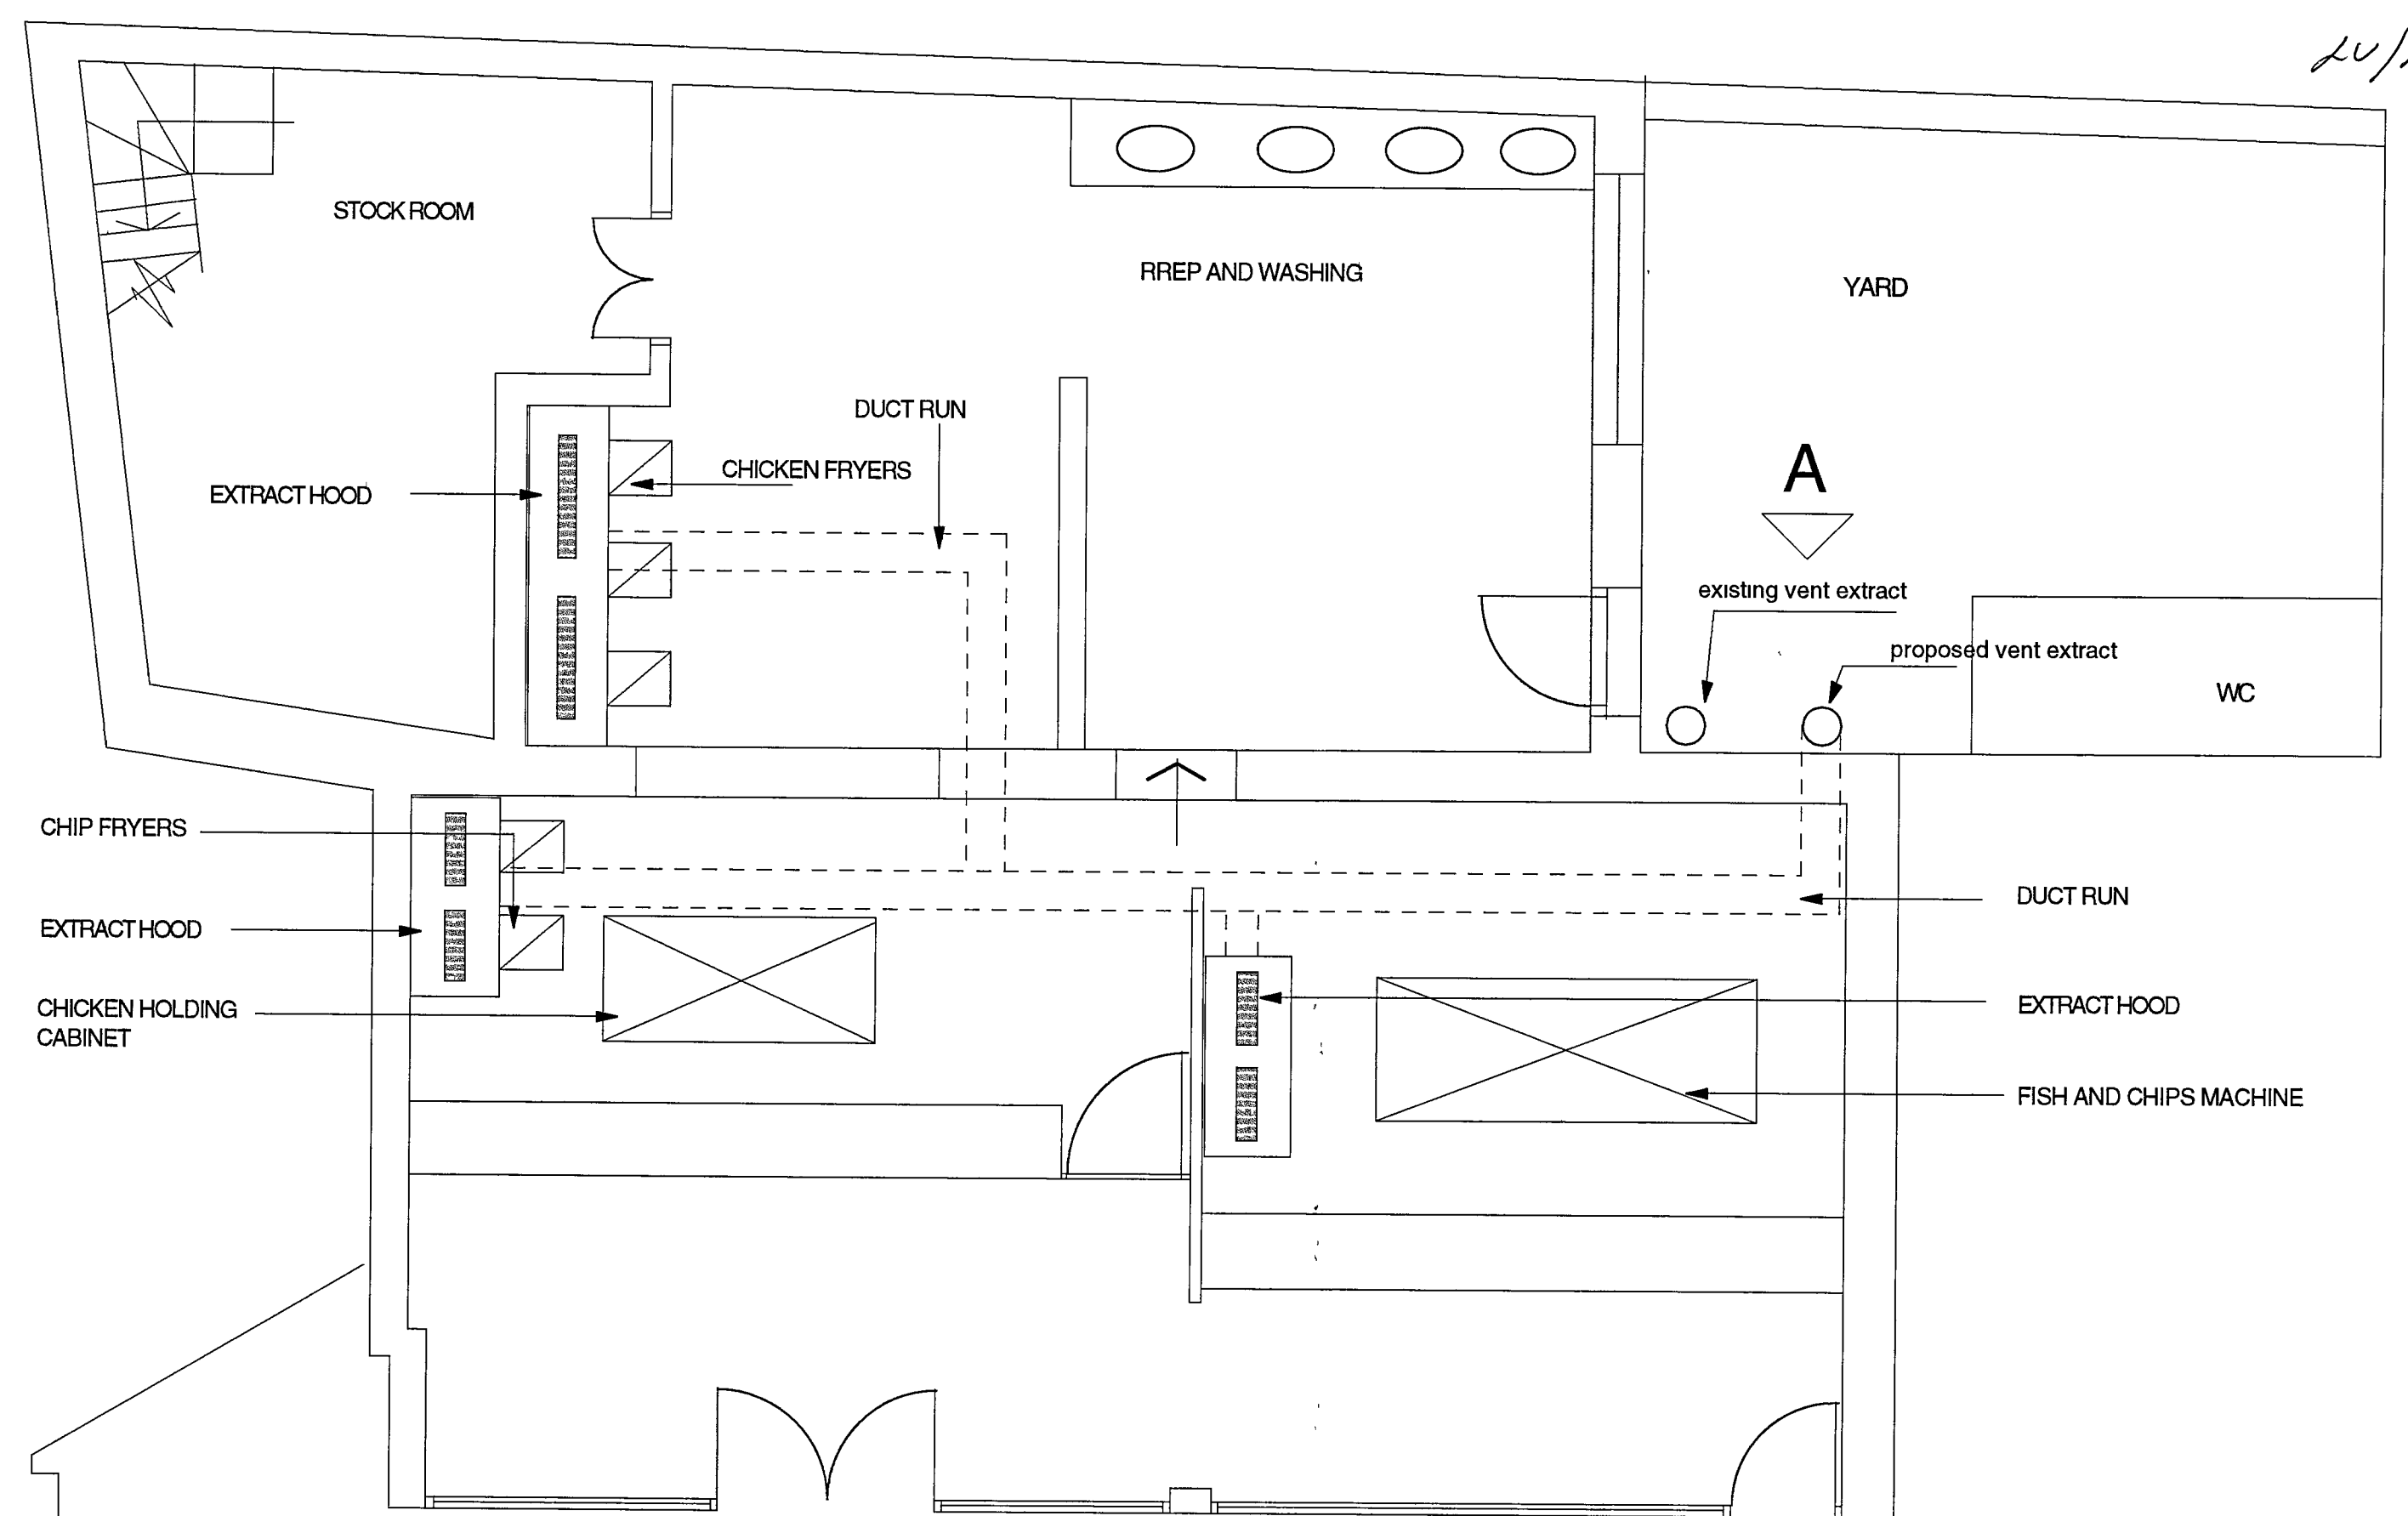


PROPOSED PLAN

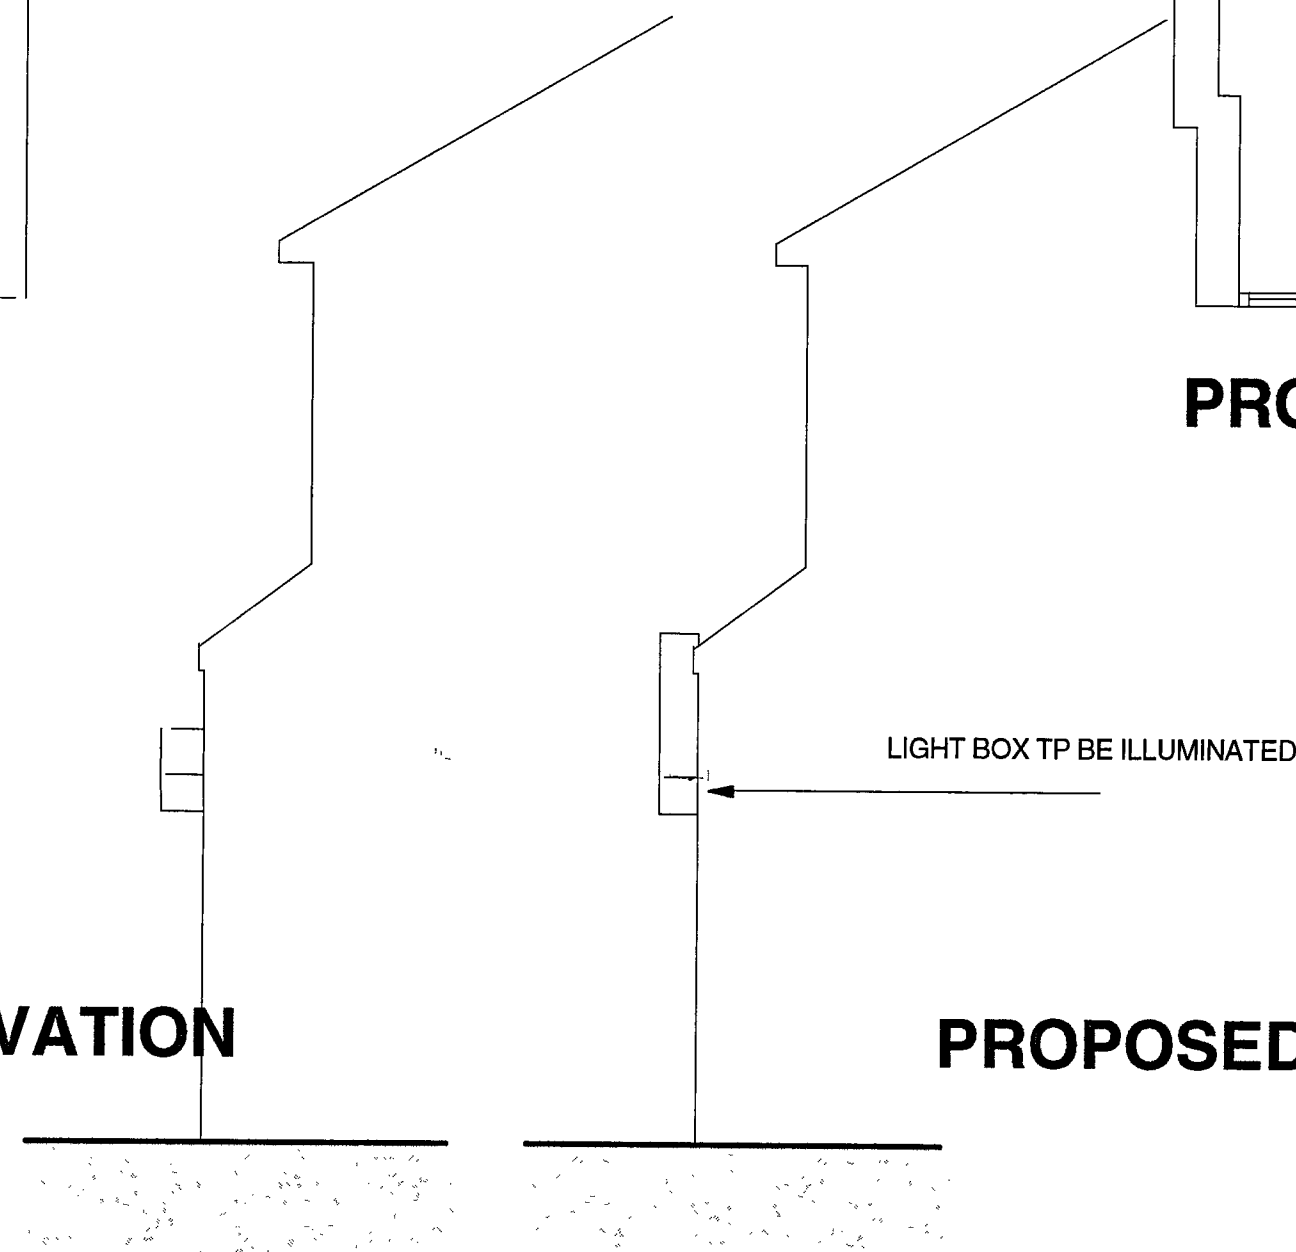


EXISTING SIDE ELEVATION

PROPOSED SIDE ELEVATION

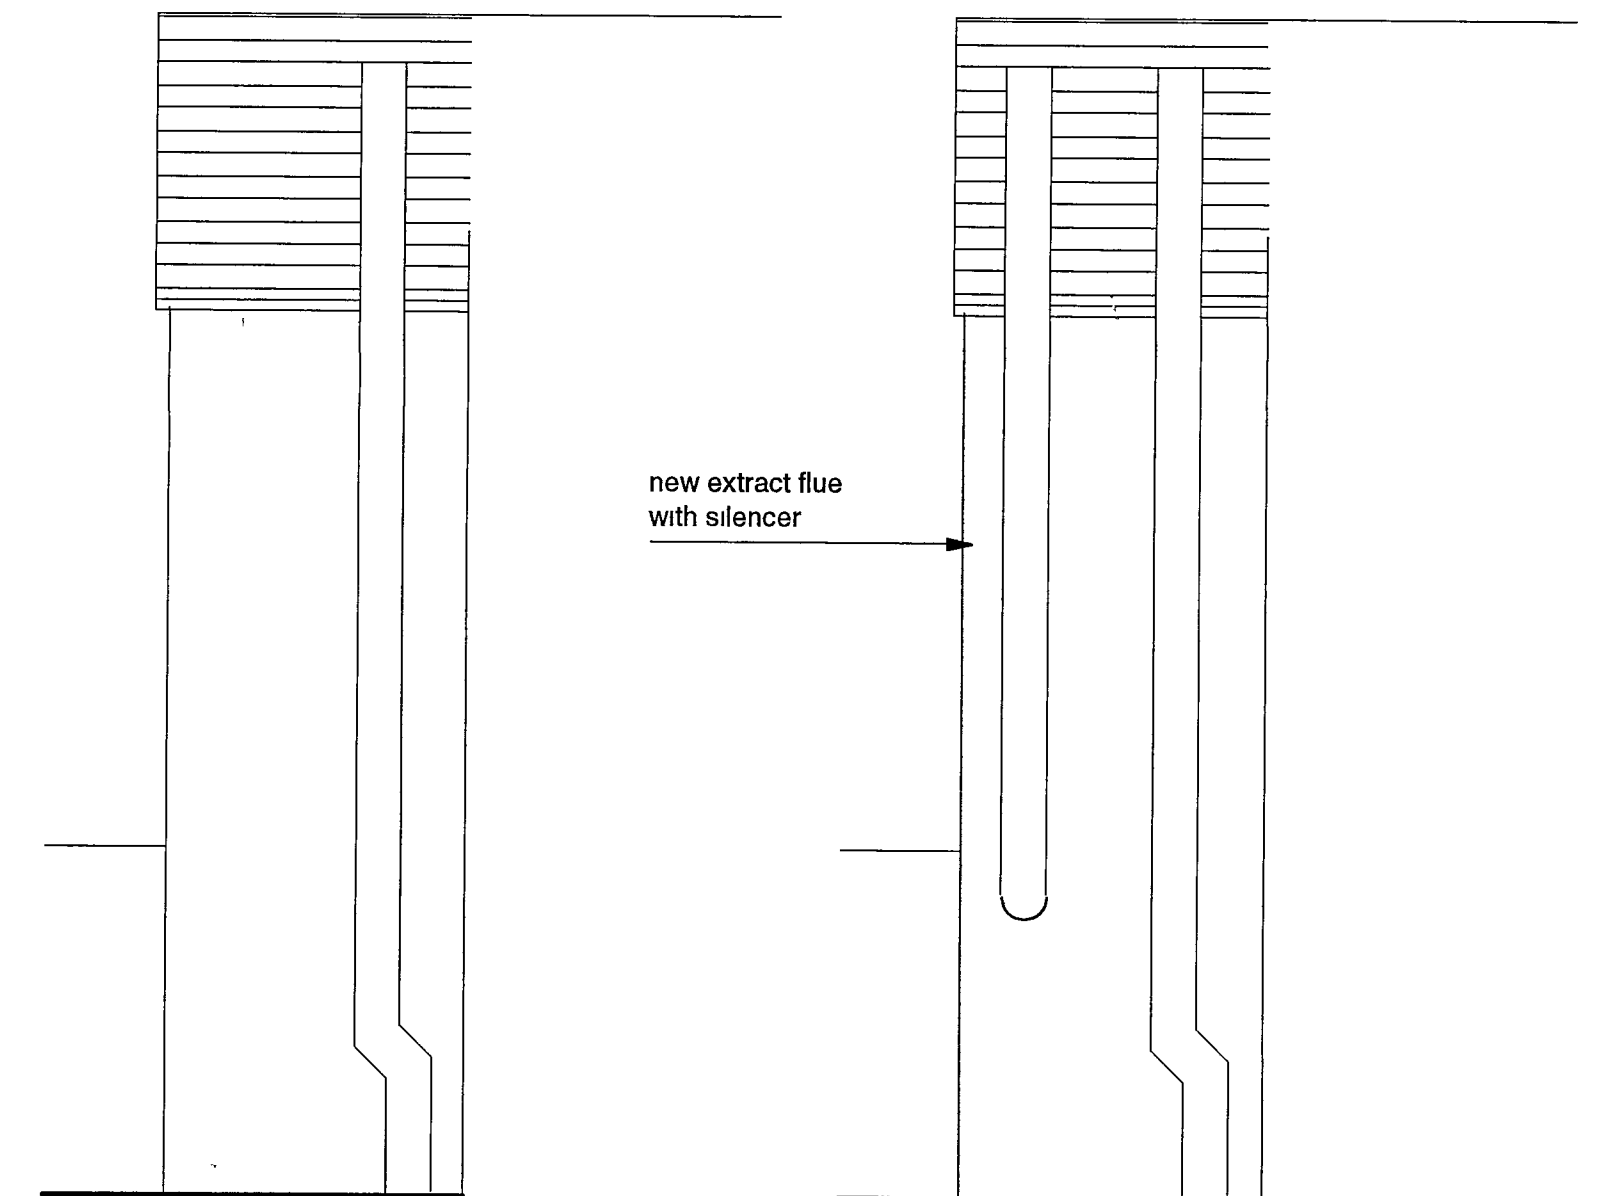


EXISTING A

PROPOSED A

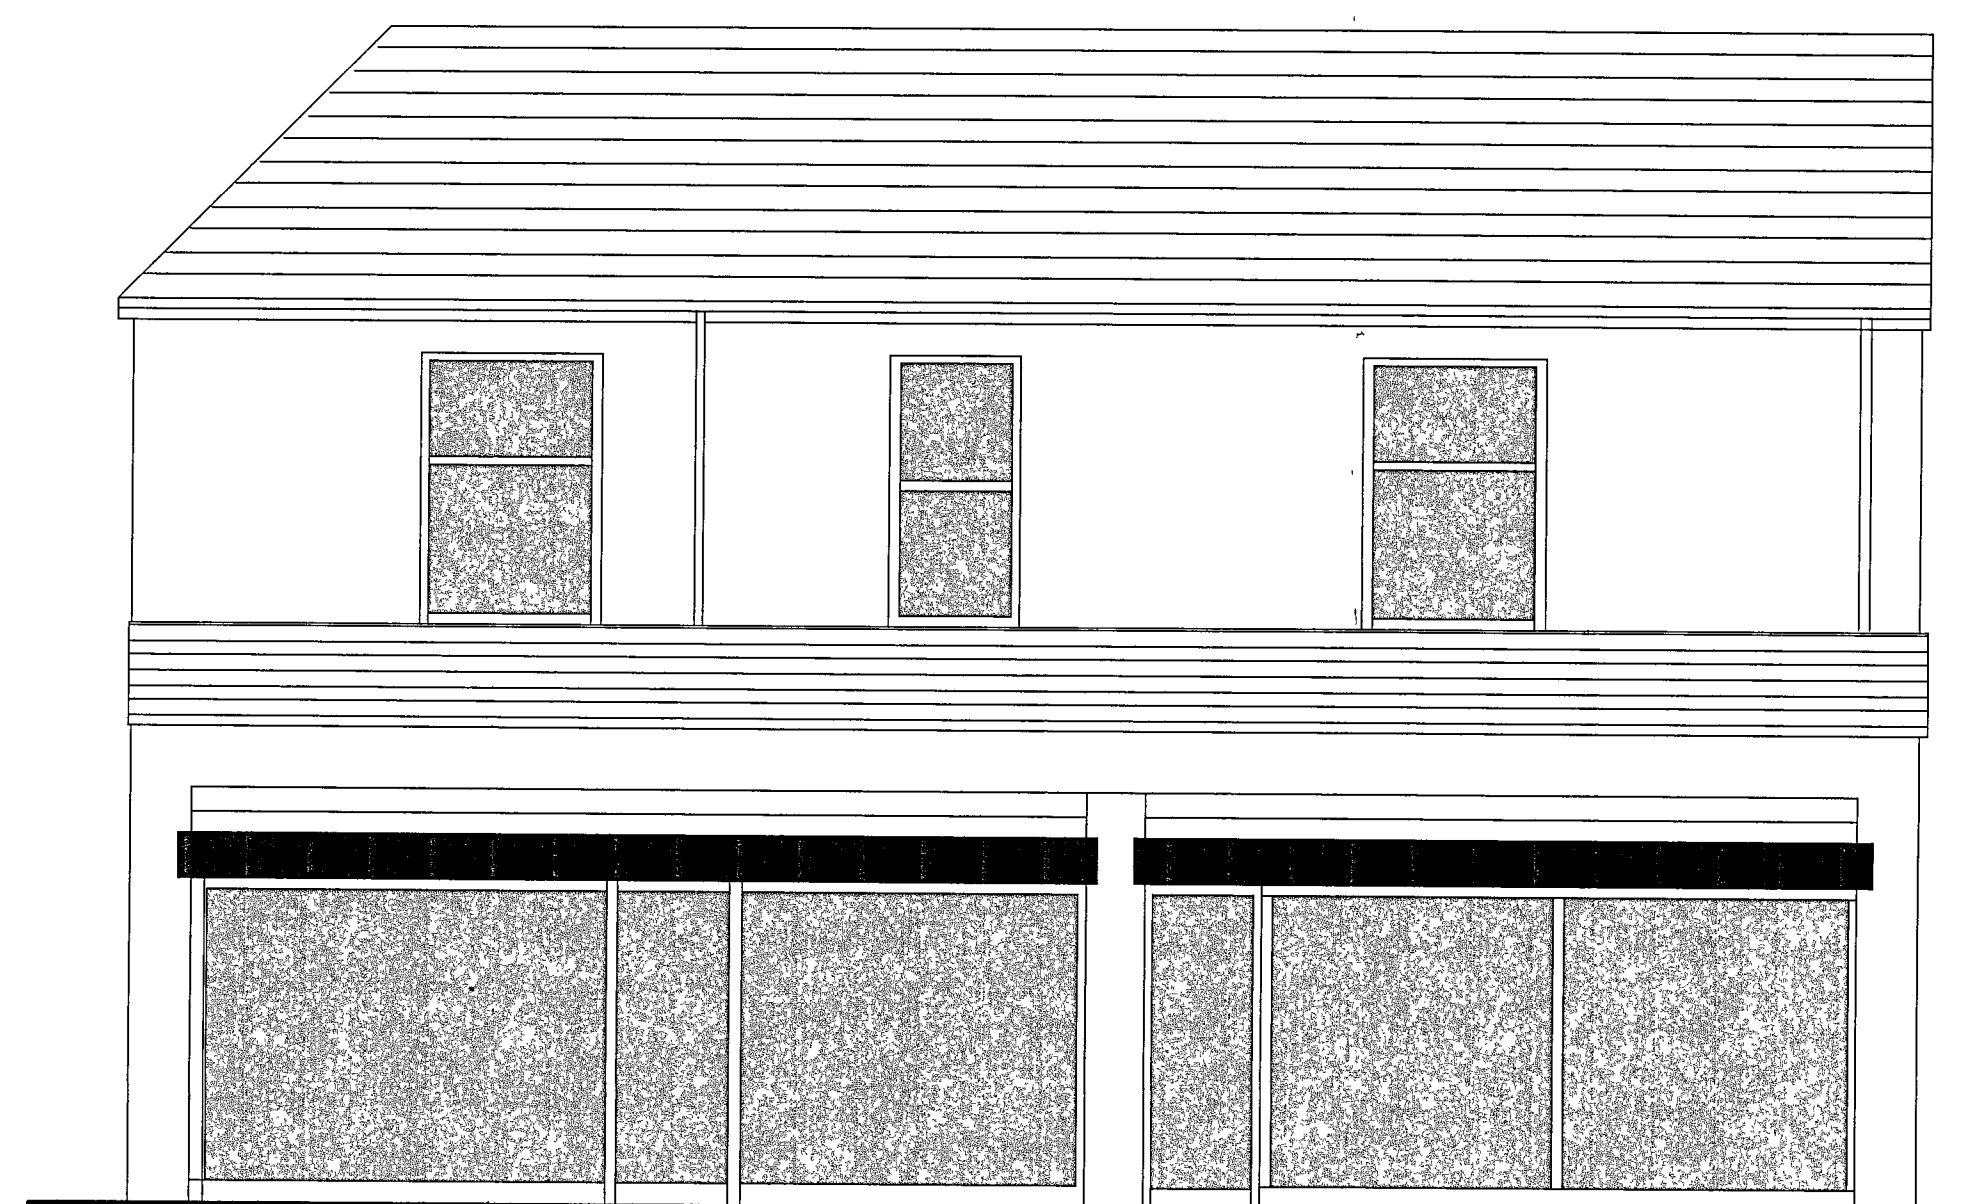

EXISTING ELEVATION

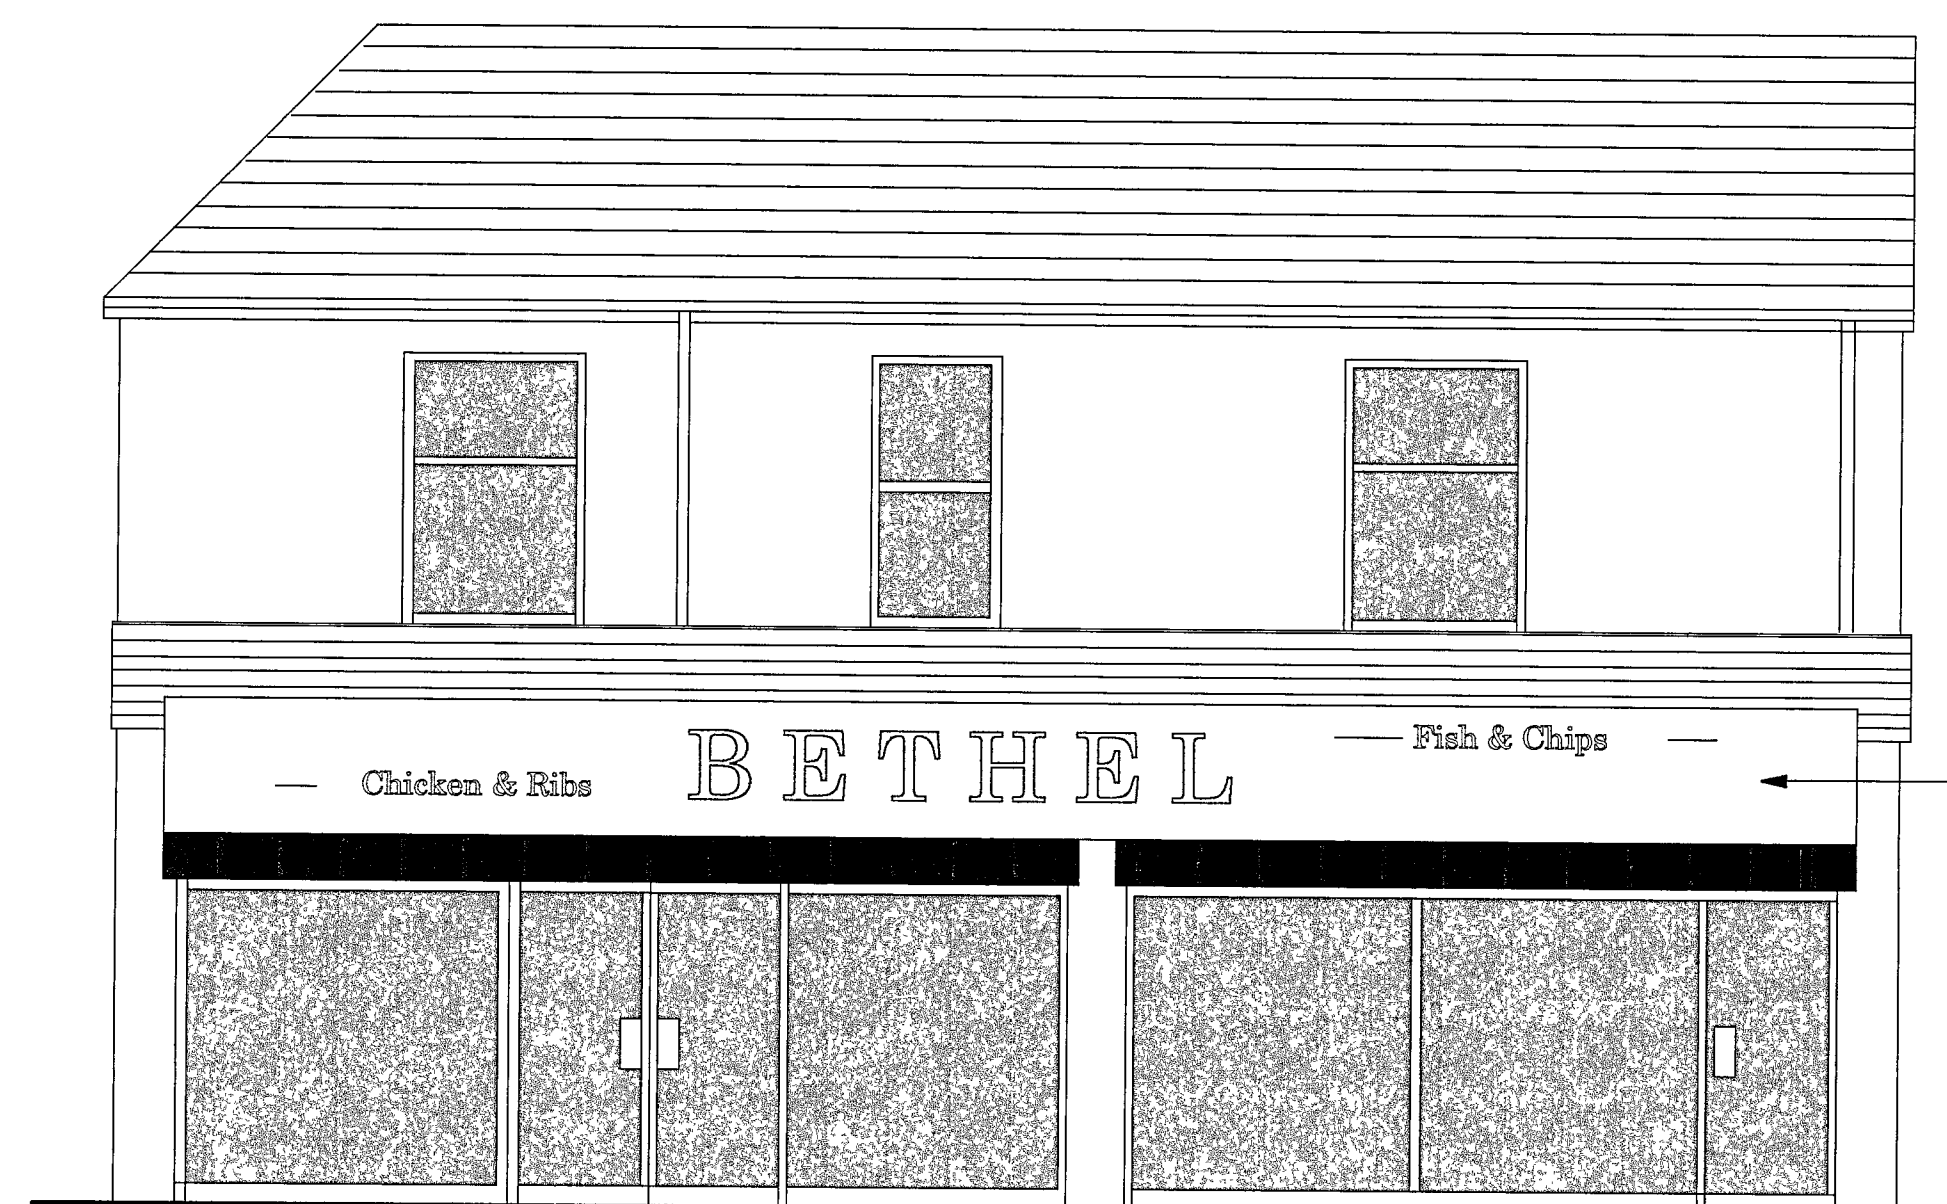

PROPOSED ELEVATION

LIGHT BOX TP BE ILLUMINATED

Do not scale from these drawings. The contractor is to check all dimensions, levels and conditions on site and advise of any discrepancies prior to the commencement of any work on site. All work is to be carried out in strict accordance with the relevant, current British Standards and codes of practice. Materials and components are to be fixed in strict accordance with the manufacturers instructions and recommendations and relevant body. THIS DRAWING IS FOR PLANNING PURPOSES ONLY.
AMENDMENTS
A June 2008 Side elevation of light box shown

9 EAST STREET LITTLEHAMPTON WEST SUSSEX

Client: Raj
Description: Existing and Proposed

robert saunders partnership
Chartered Architects, Planning & Development Consultants, Project Management

Date April 08	Scale 1 : 50	Job No 0803	Drawing No 01 A	Revision
------------------	-----------------	----------------	--------------------	----------

1 Westbourne Grove, Westbourne Gardens, Hove, East Sussex. Tel: (01273) 727366 Fax: (01273) 728483
Do not scale from drawing This drawing is copyright