




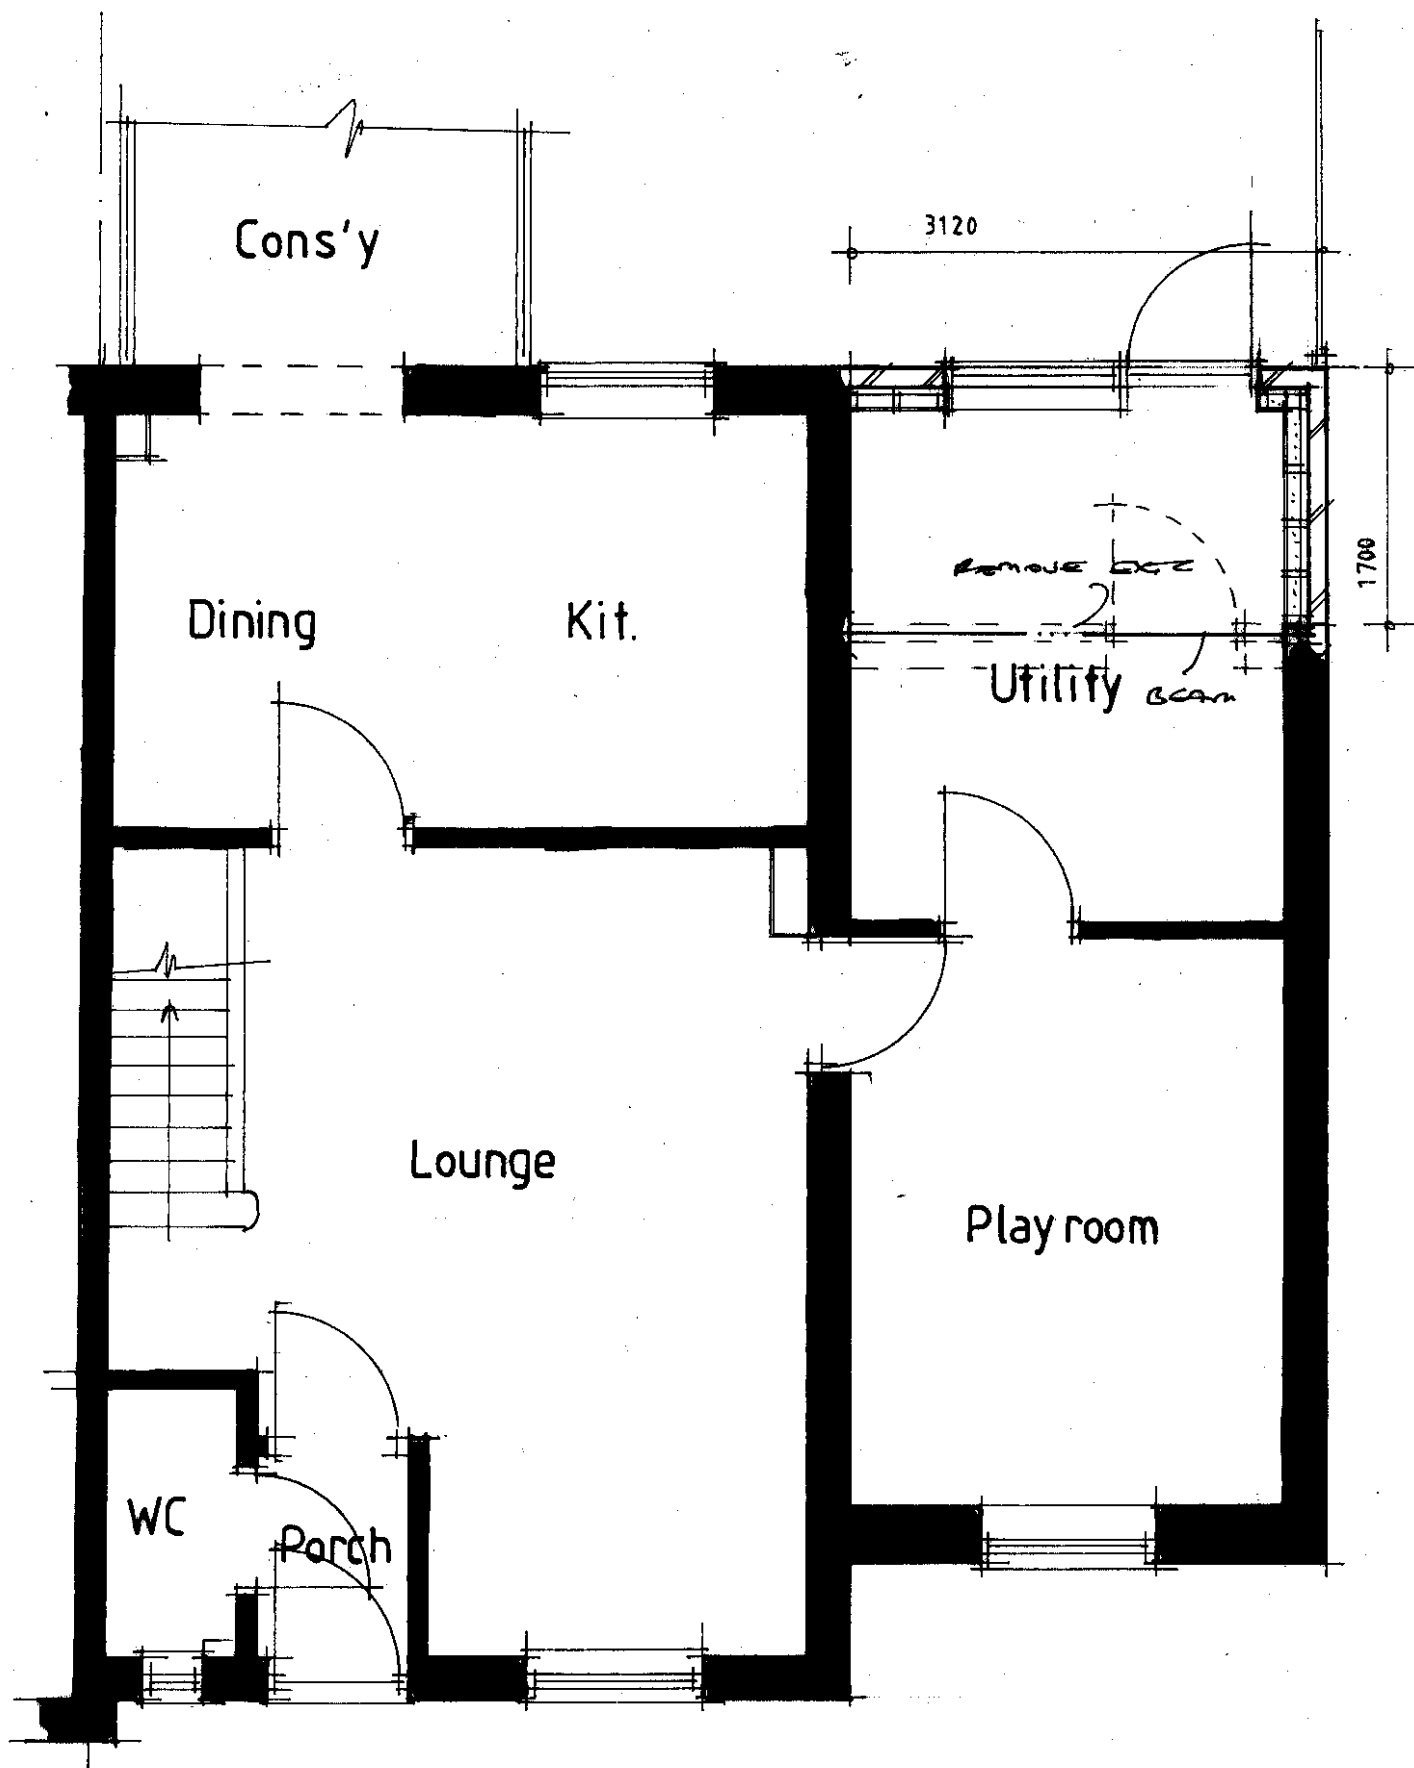

Ground floor plan

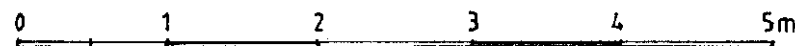

1:50 @ A3

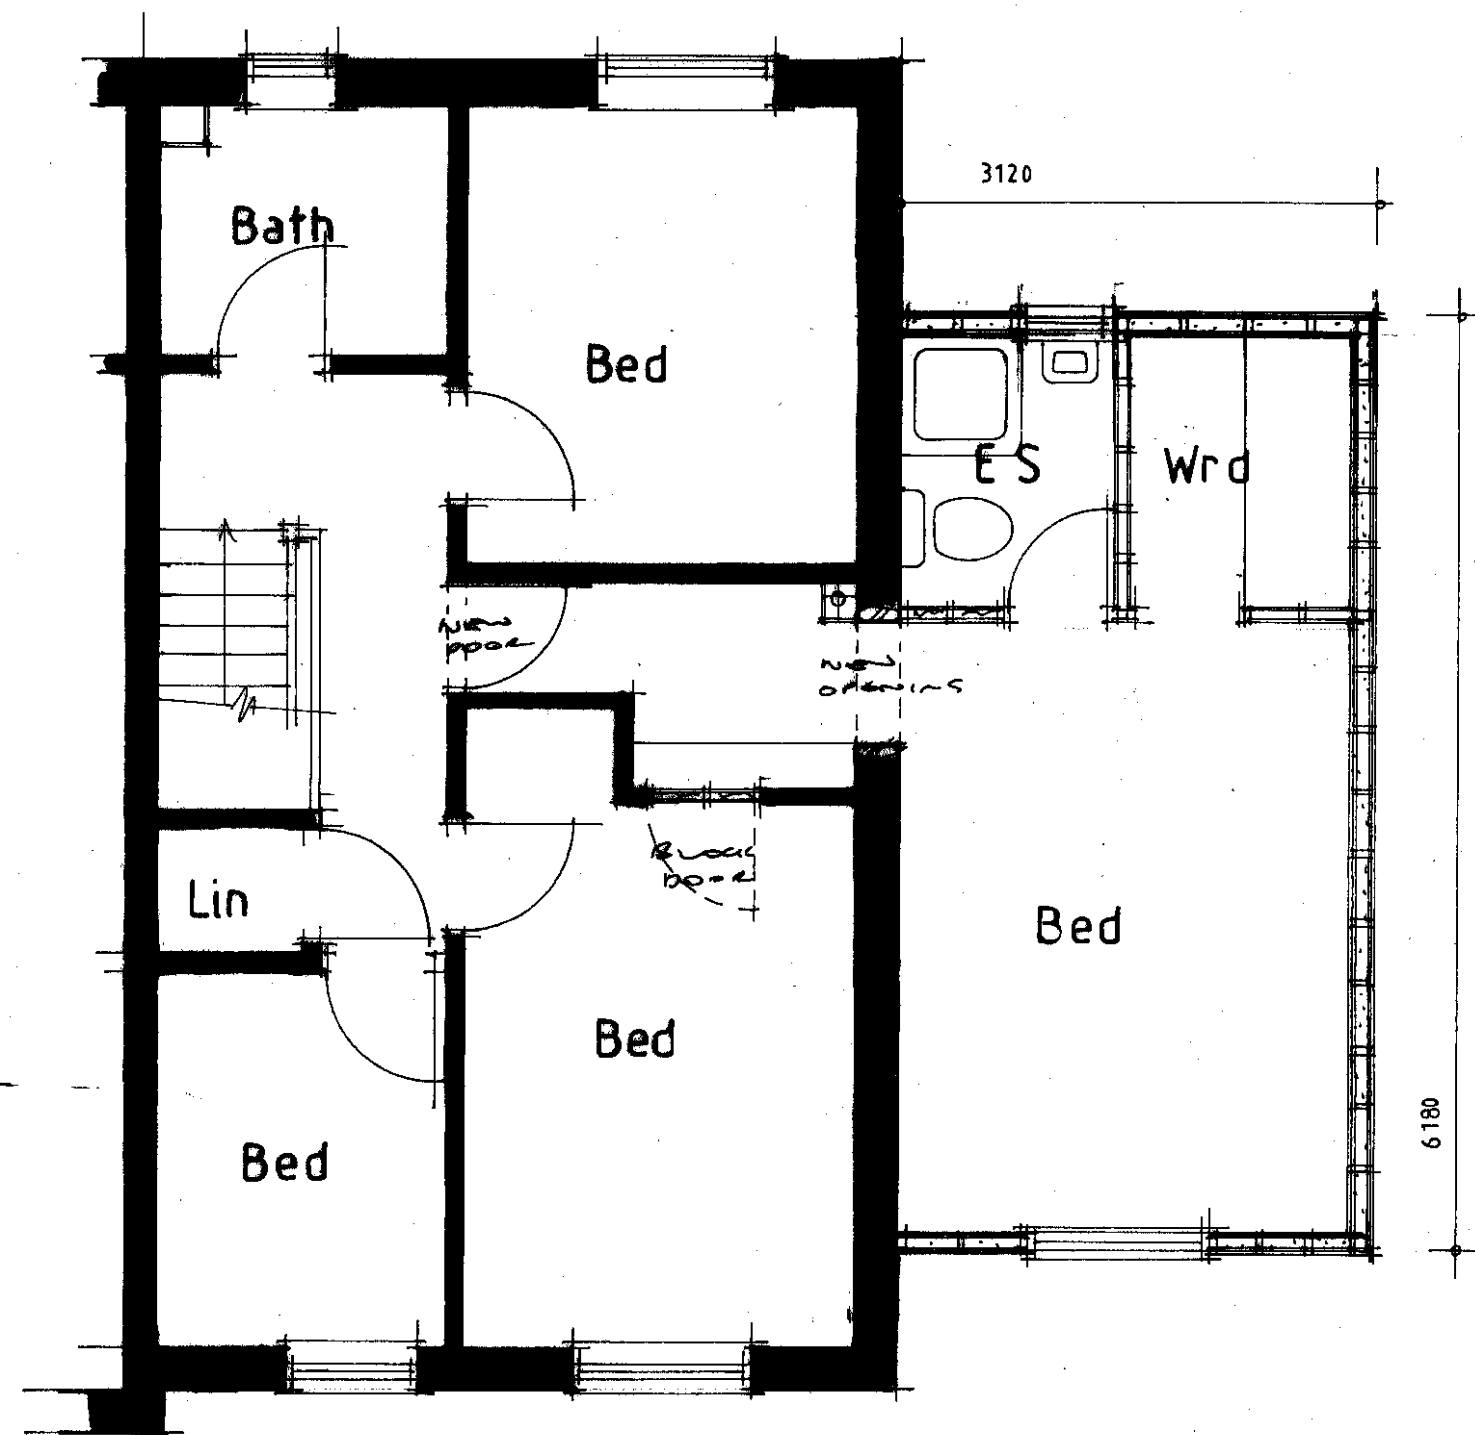

First floor

AJ SALTER & SON
 Architectural Technicians
 and Surveyors
 50 WINDSOR ROAD, WORTHING,
 WEST SUSSEX, BN11 2LY
 Tel/Fax: (01903 206496)
 E-mail: ajsalterandson@hotmail.com

C			
B			
A			
Client	Mr & Mrs Langmaid		
Address	3a Butts Mead : Wick		
Drawing	Plans	No.	282:1
Scale	1:50	Drawn	B
		Date	may '21