
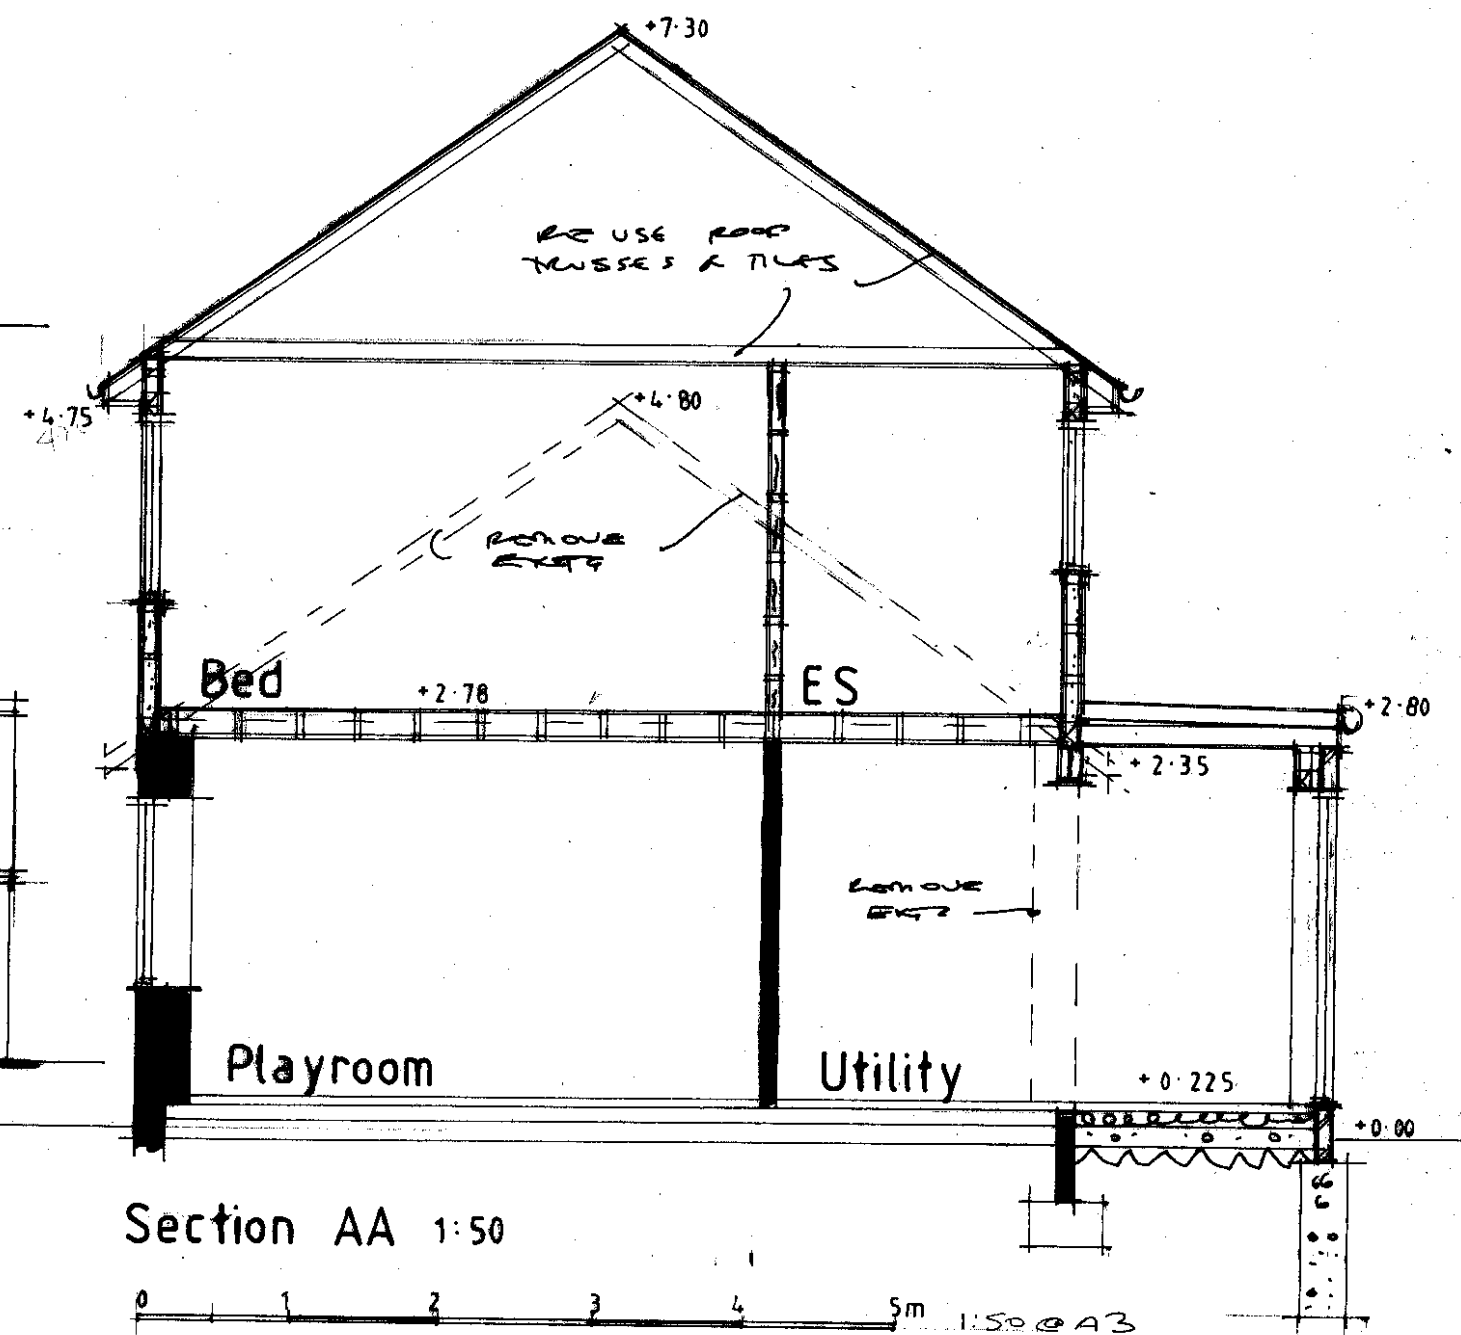
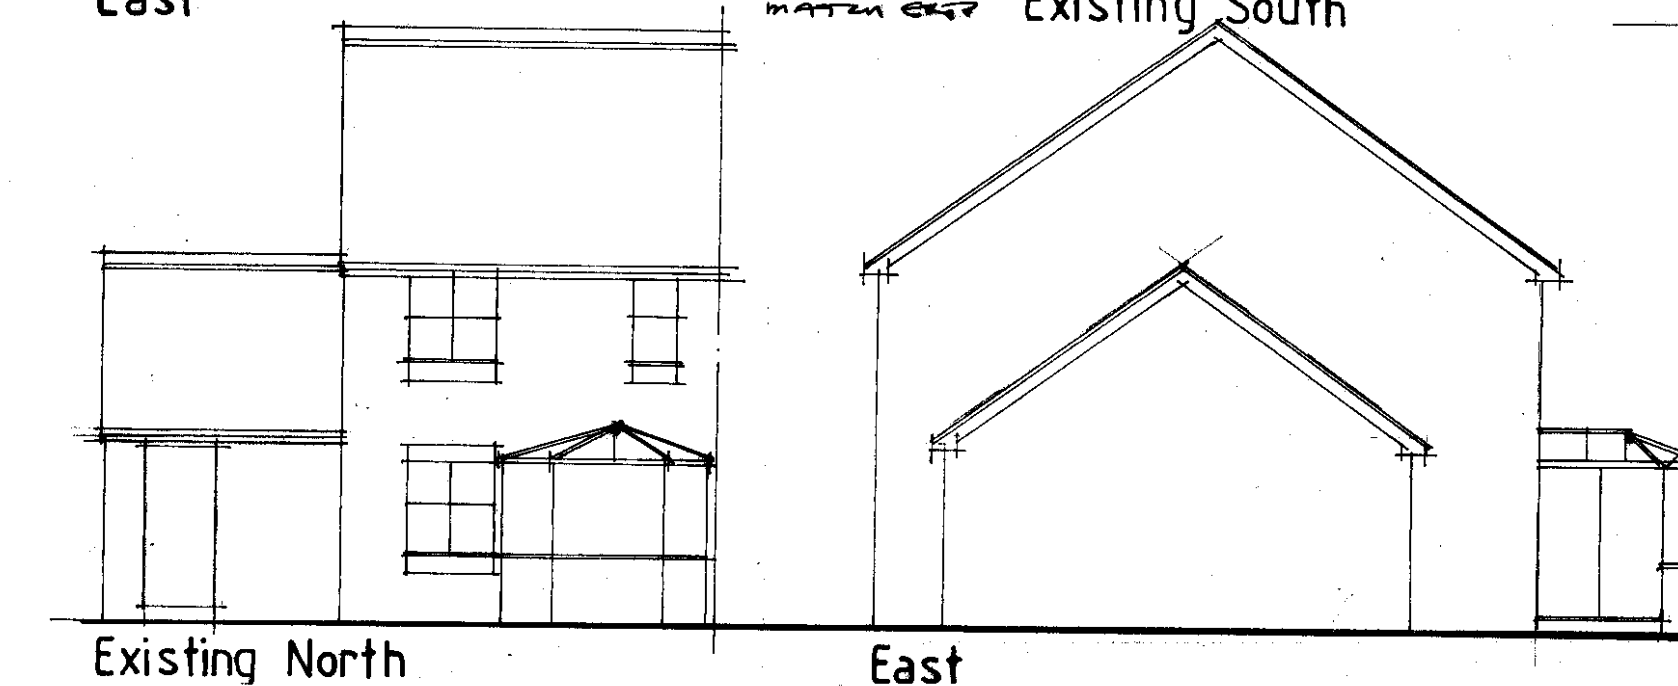
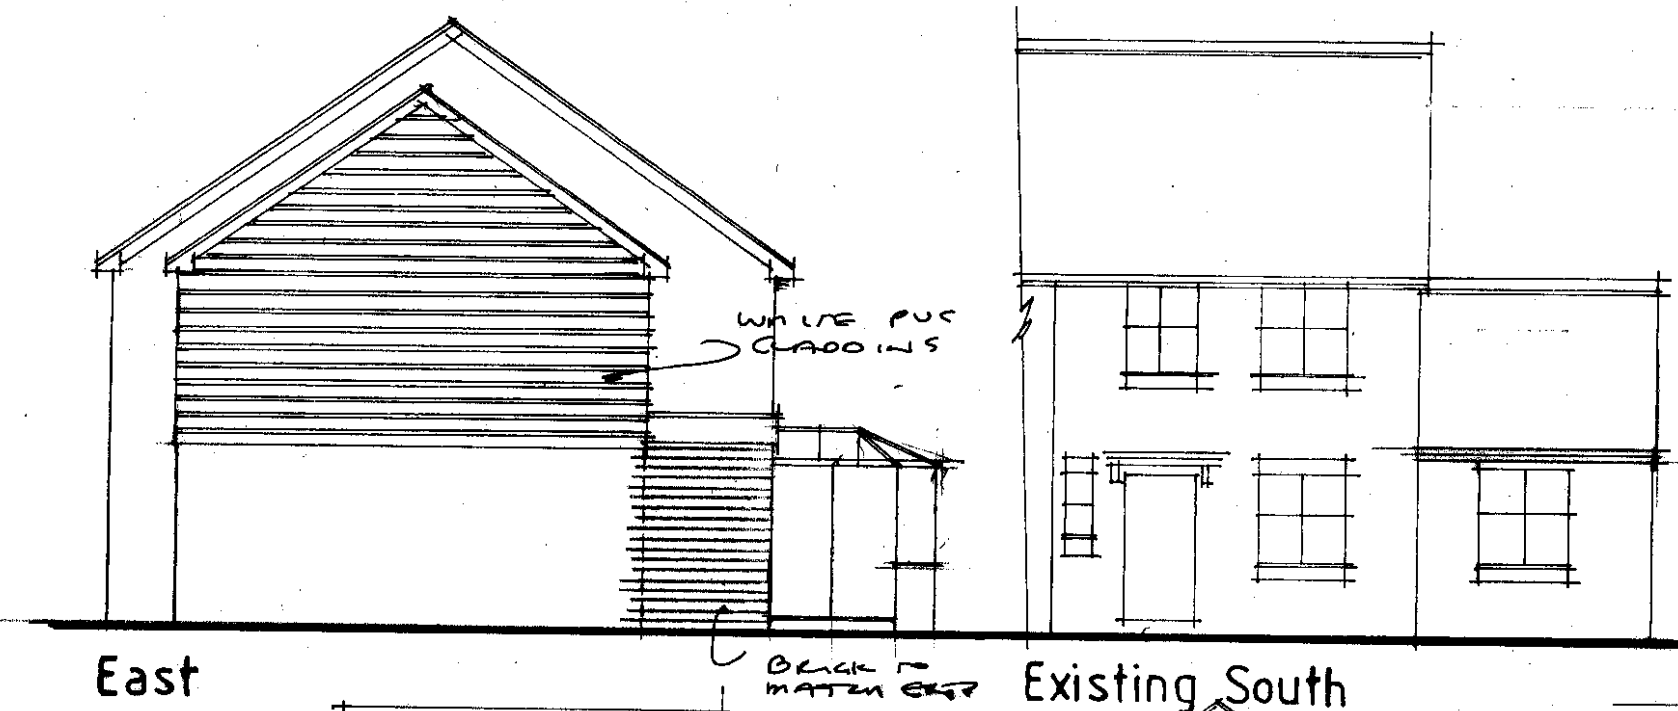


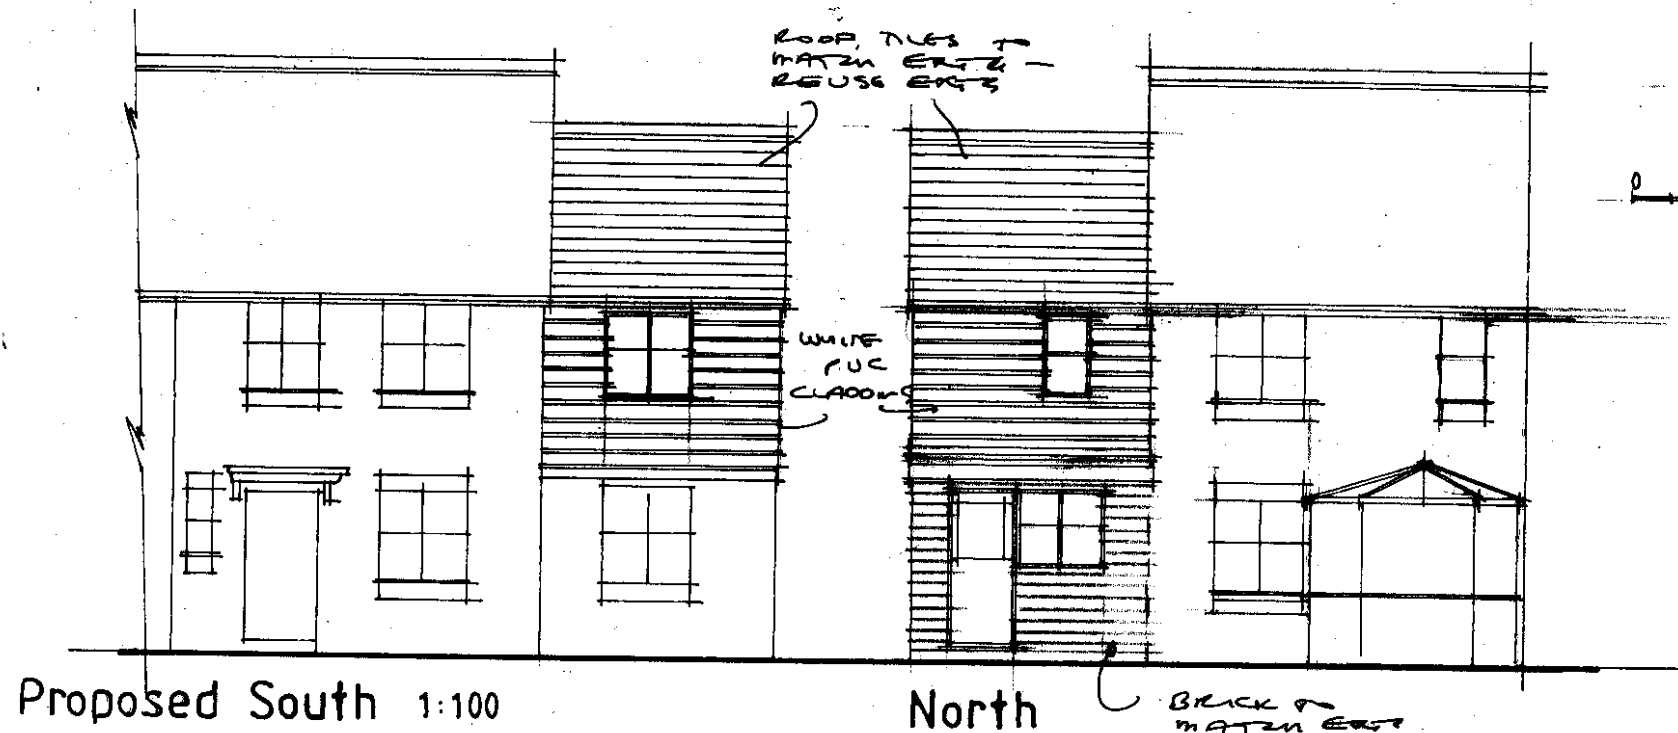

AJ SALTER & SON
 Architectural Technicians
 and Surveyors
 50 WINDSOR ROAD, WORTHING,
 WEST SUSSEX, BN11 2LY
 Tel/Fax: (01903 209496)
 E-mail: ajsalterandson@hotmail.com

C			
B			
A			
Client	Mr & Mrs Langmaid		
Address	3a Butts Mead: Wick		
Drawing	Section + Elevations	No.	2821:2
Scale	1:50 1:100	Drawn	8
		Date	MAY '21