


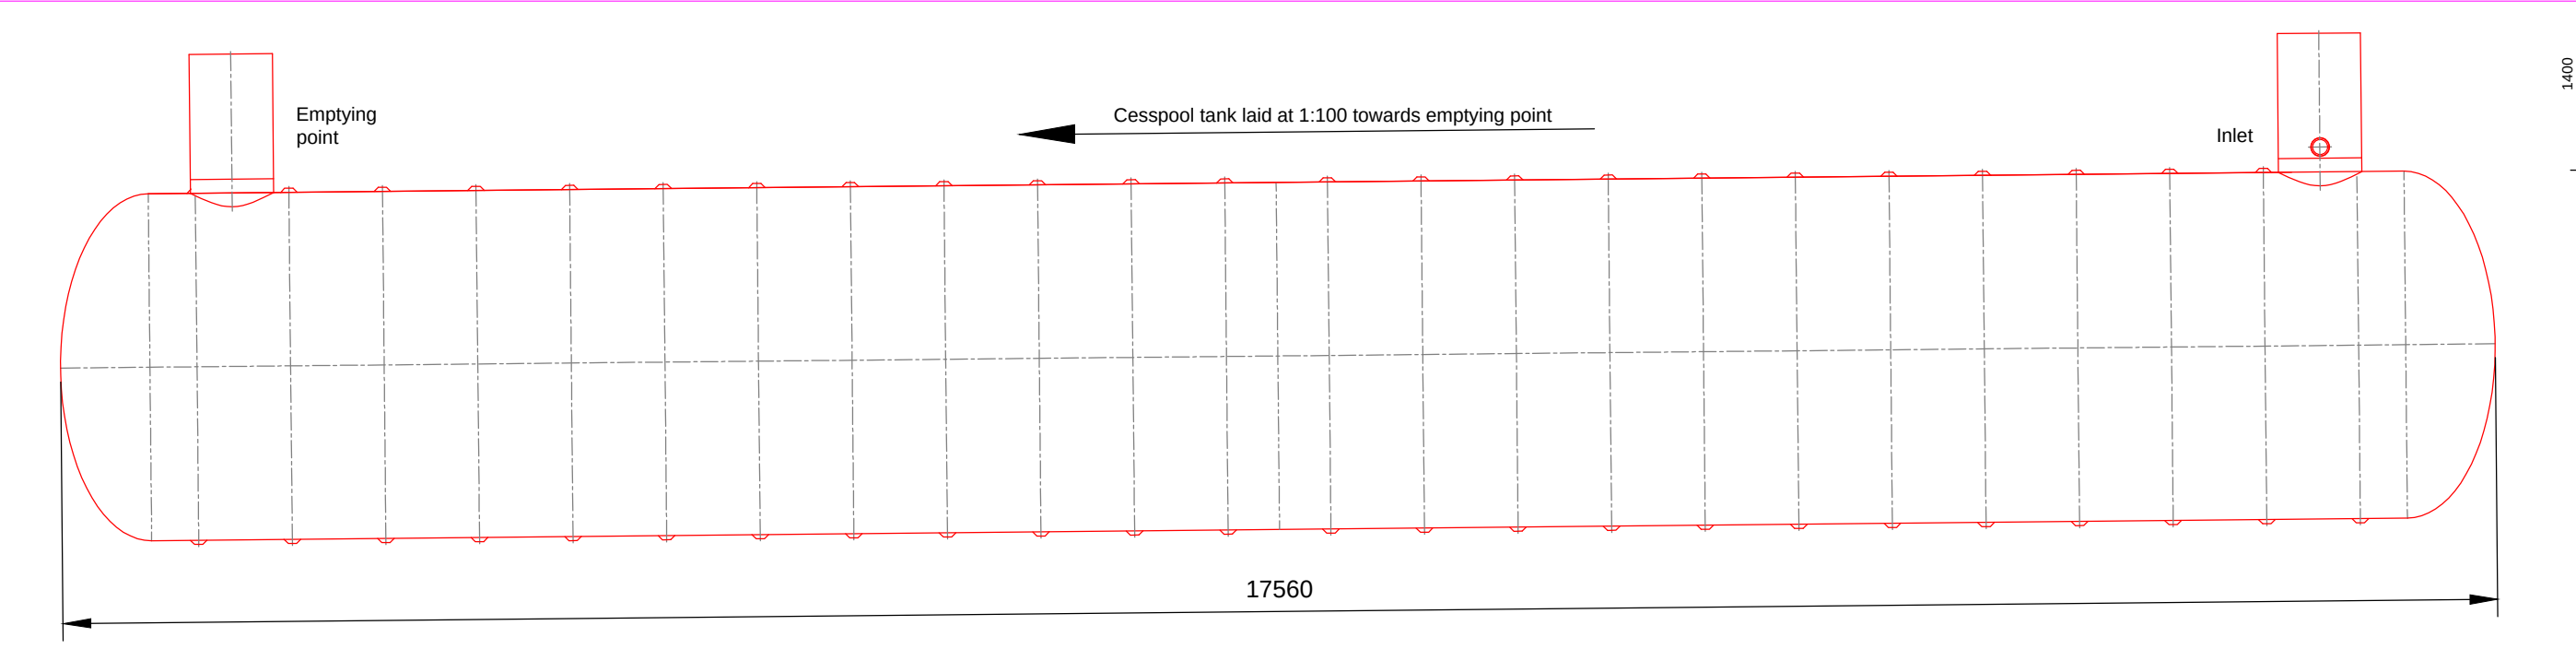


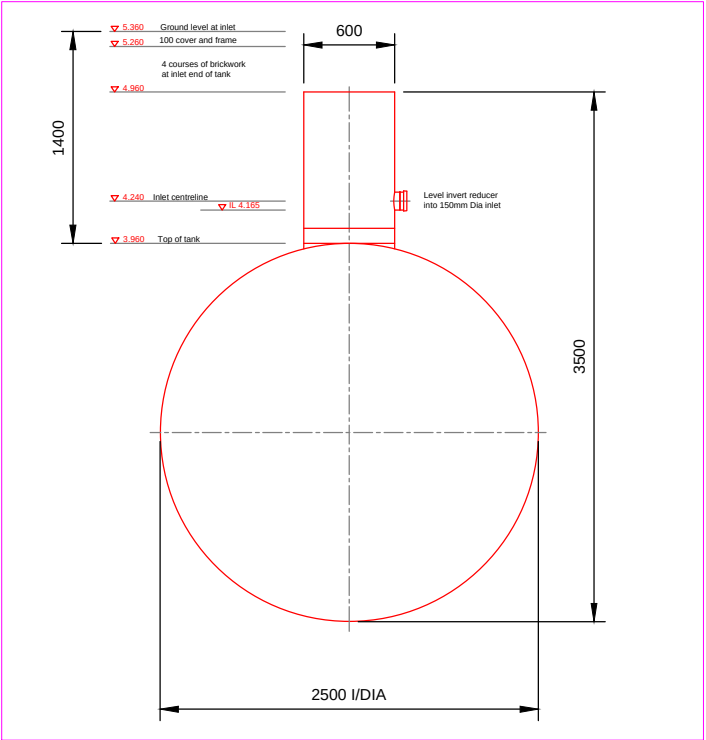

Longitudinal Section Through Cesspool

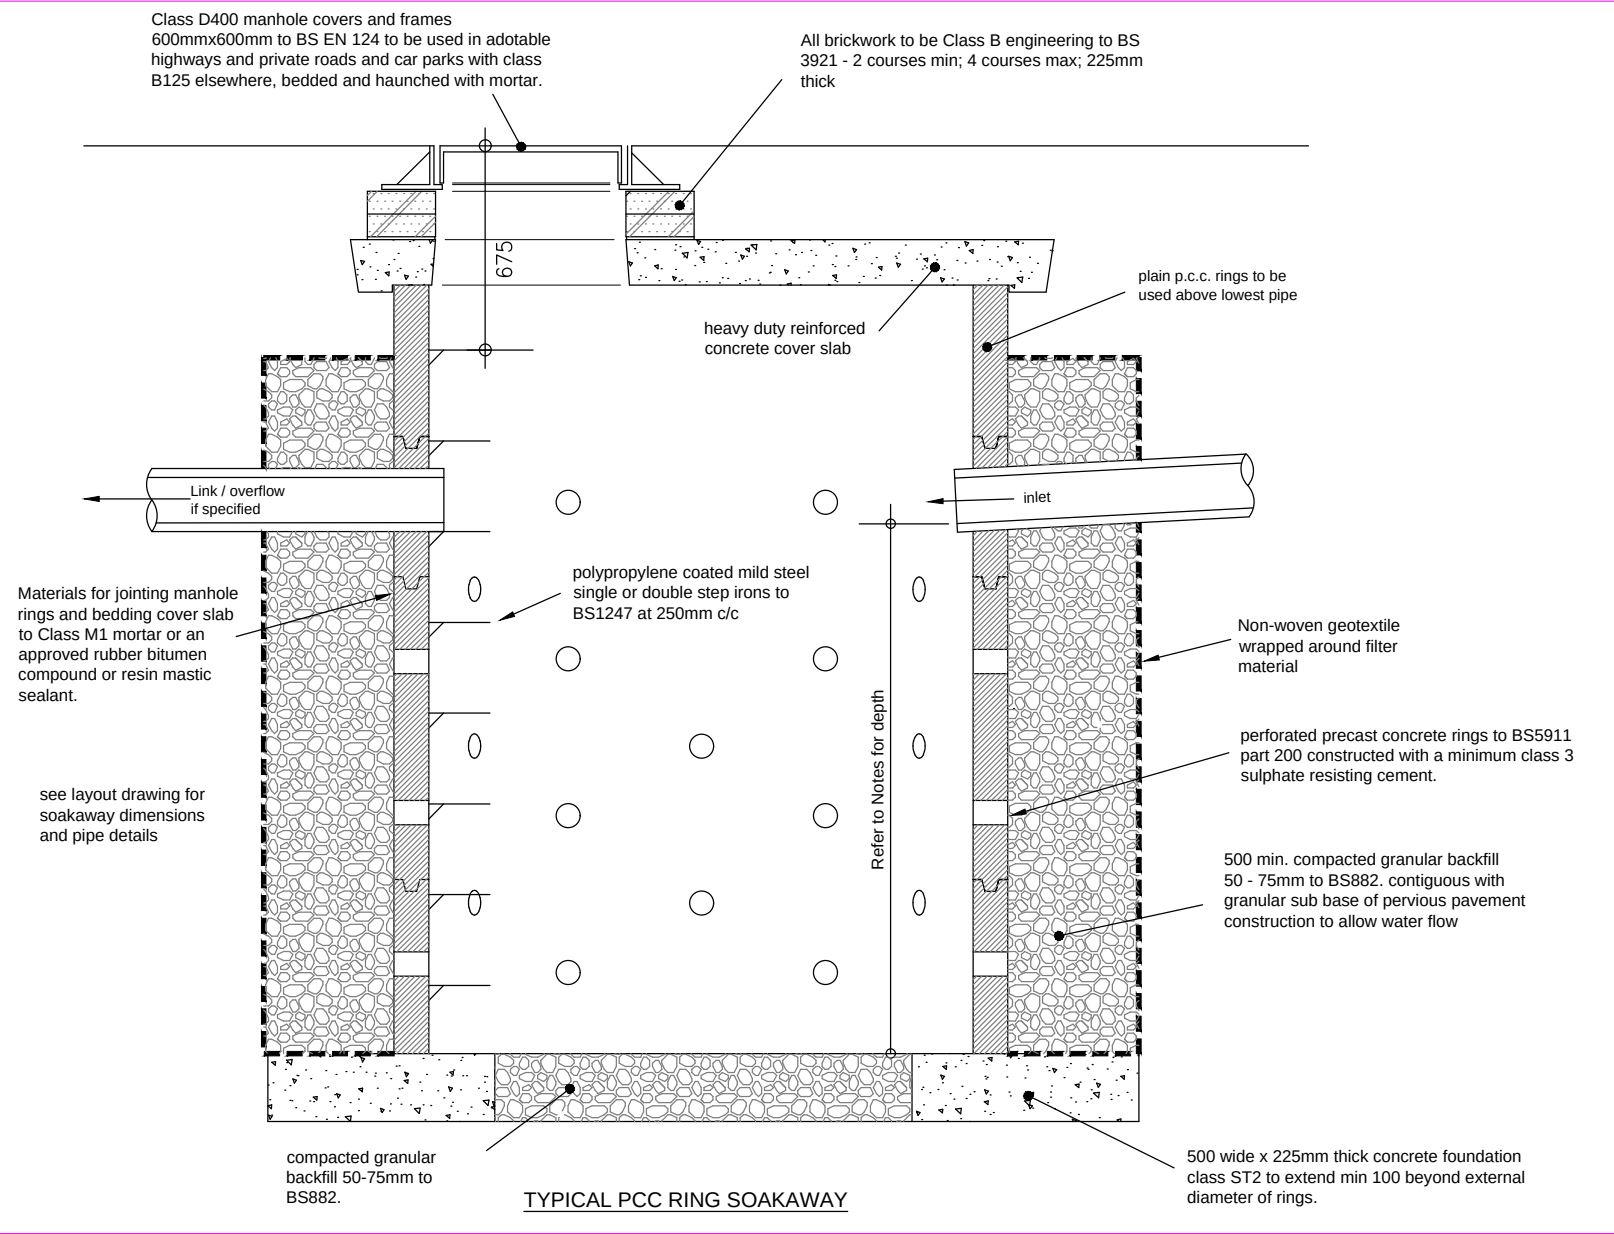

Section at Inlet

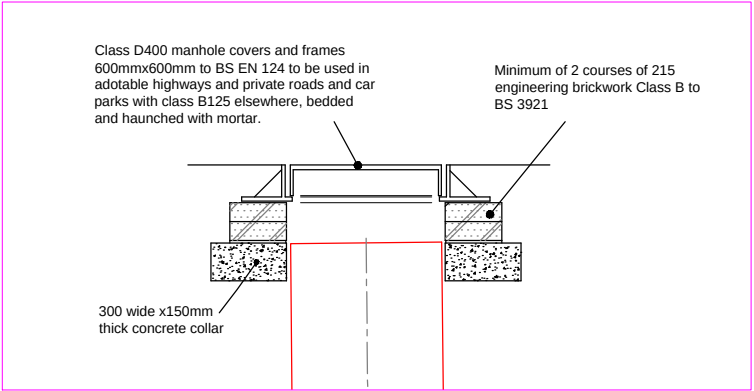

Detail at Inlet and Emptying Points

-	Original	RTFC	9.4.18
Rev.	Description	Drn.	Date

Project
Tulley Cottages Toddington Lane Littlehampton

Client
Stuart Tulley
Drawing Title
Construction Details

Robert Clark Associates Ltd Chartered Civil Engineers Willow Cottage, Herne Lane, Rustington West Sussex BN16 3EE T: 01903 778945 E: rca-ltd@talktalk.net

© This drawing is the copyright of Robert Clark Associates Limited It may not be copied or reproduced without their written authority			
Scale NTS		At original A3	
Drawing Number 1755/D5.1		Revision -	