


Area I.

Grade I soil,
plant at 1 meter
spaces.

Choysia & Hebe shrubs
Eriogonum heather bank.
woodchip finish.

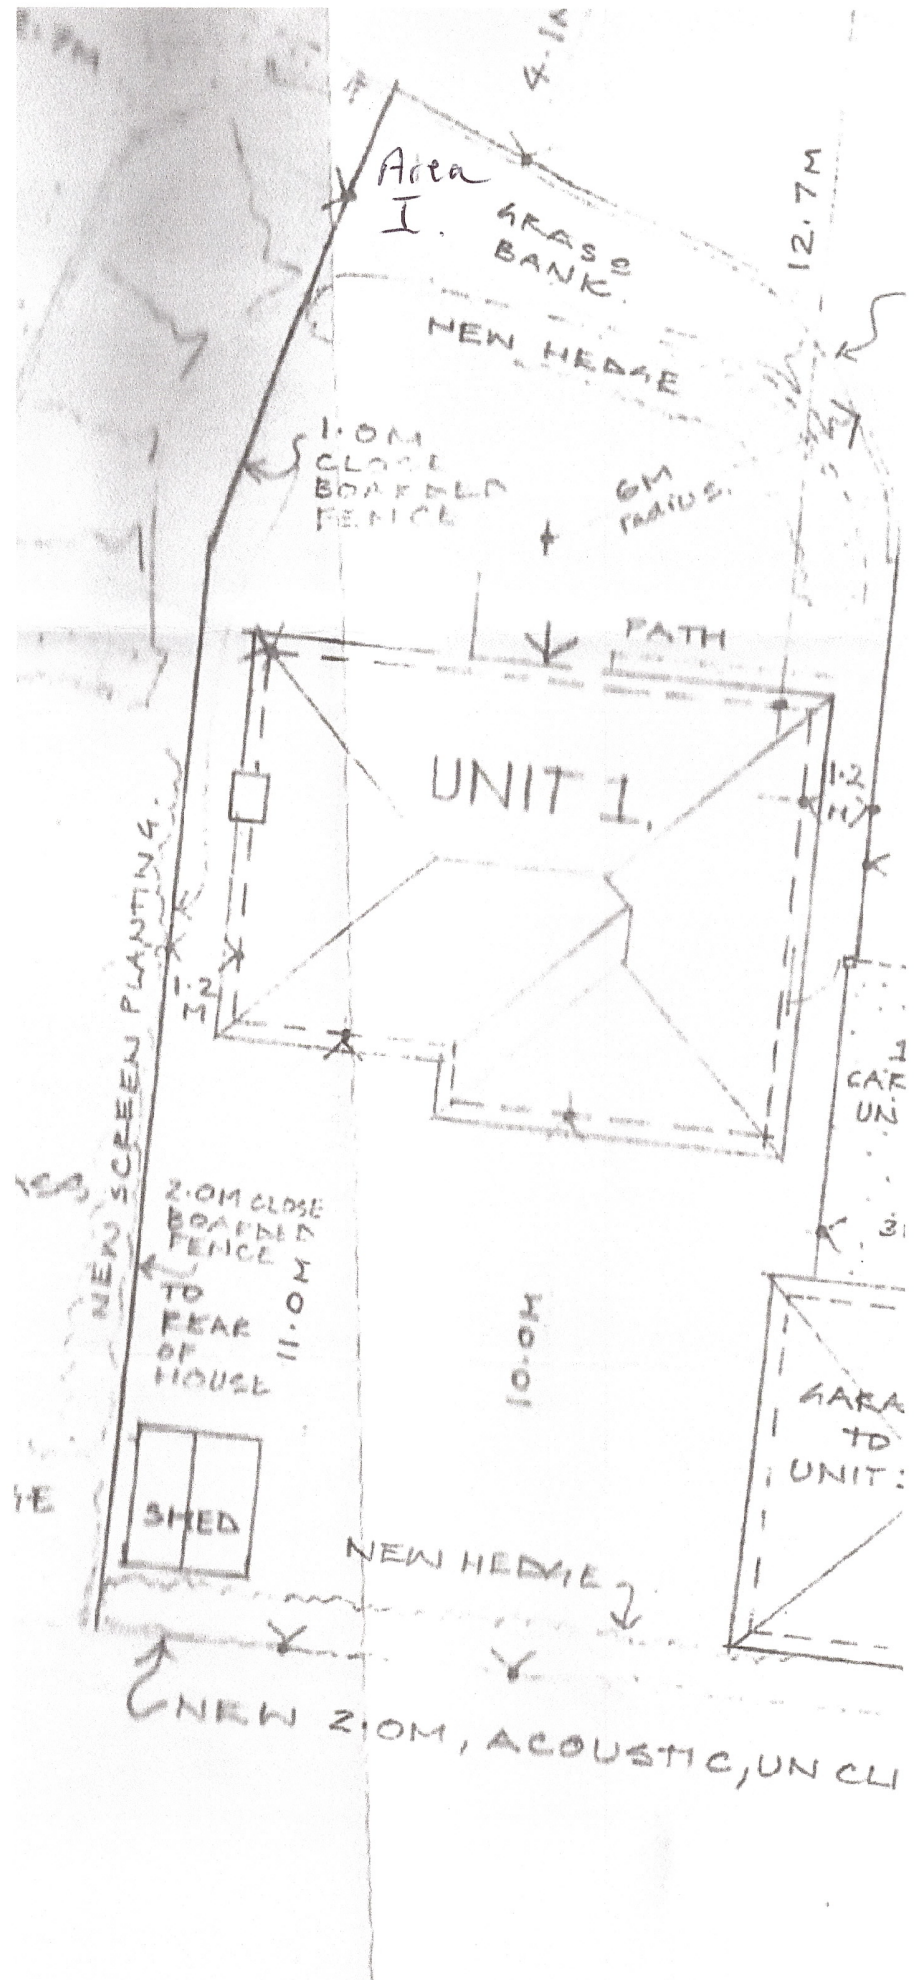


Area 2.

Grade I soil.

MYPEX membrane
for weed control.

plant with Hebe
& Choysera at
1 meter spacing
3 litre pots.
in filled with
Erica heathers.
woodchip finish.

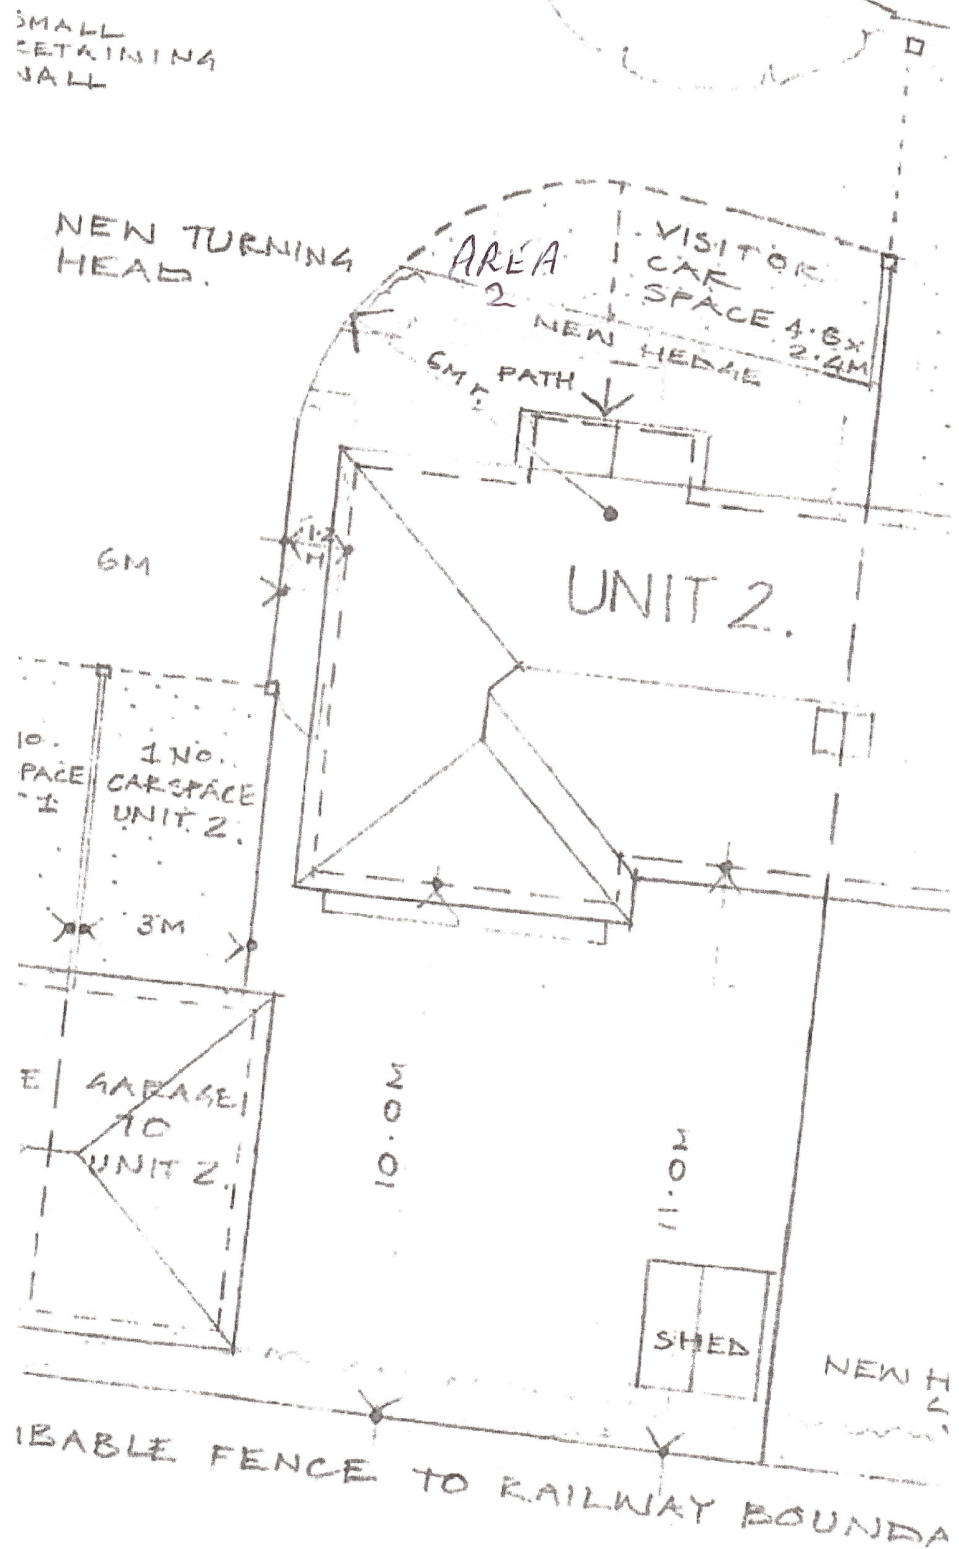

Prepared by Mr S Tulley


Area 3.

Grade I Soil.

myxex membrane
for weed control.

1 meter spacing of
Chrysia - dwarf
Hebe.

Heather planting
woodchip finish.

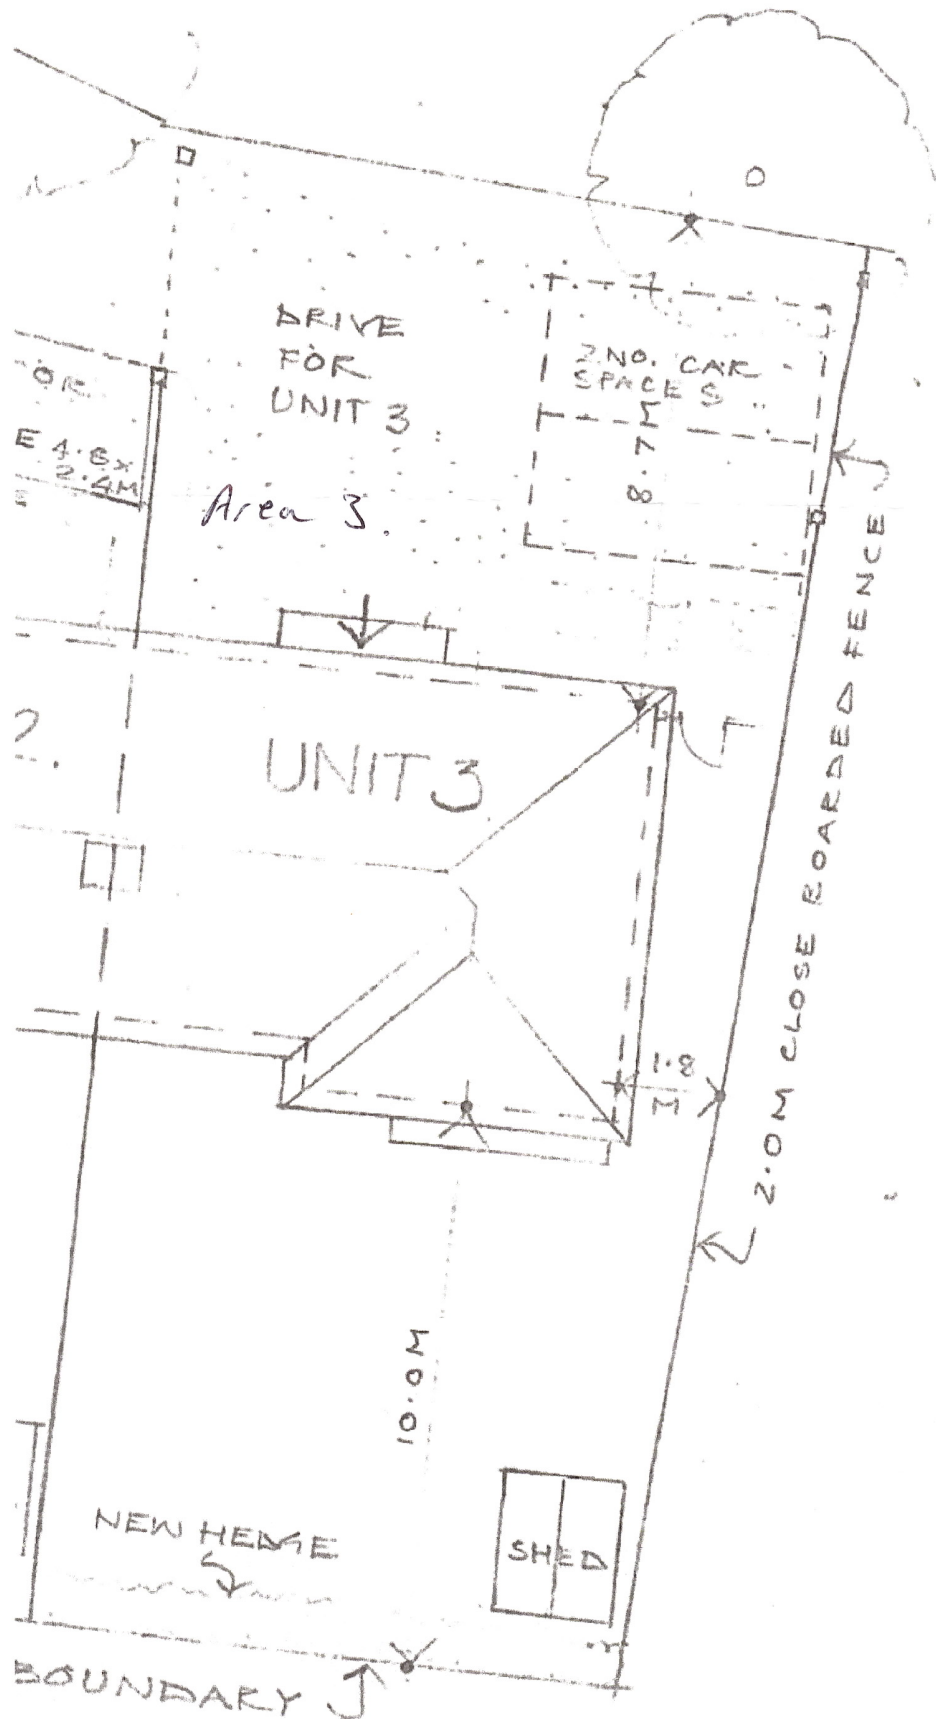

Prepared by Mr S Tulley