


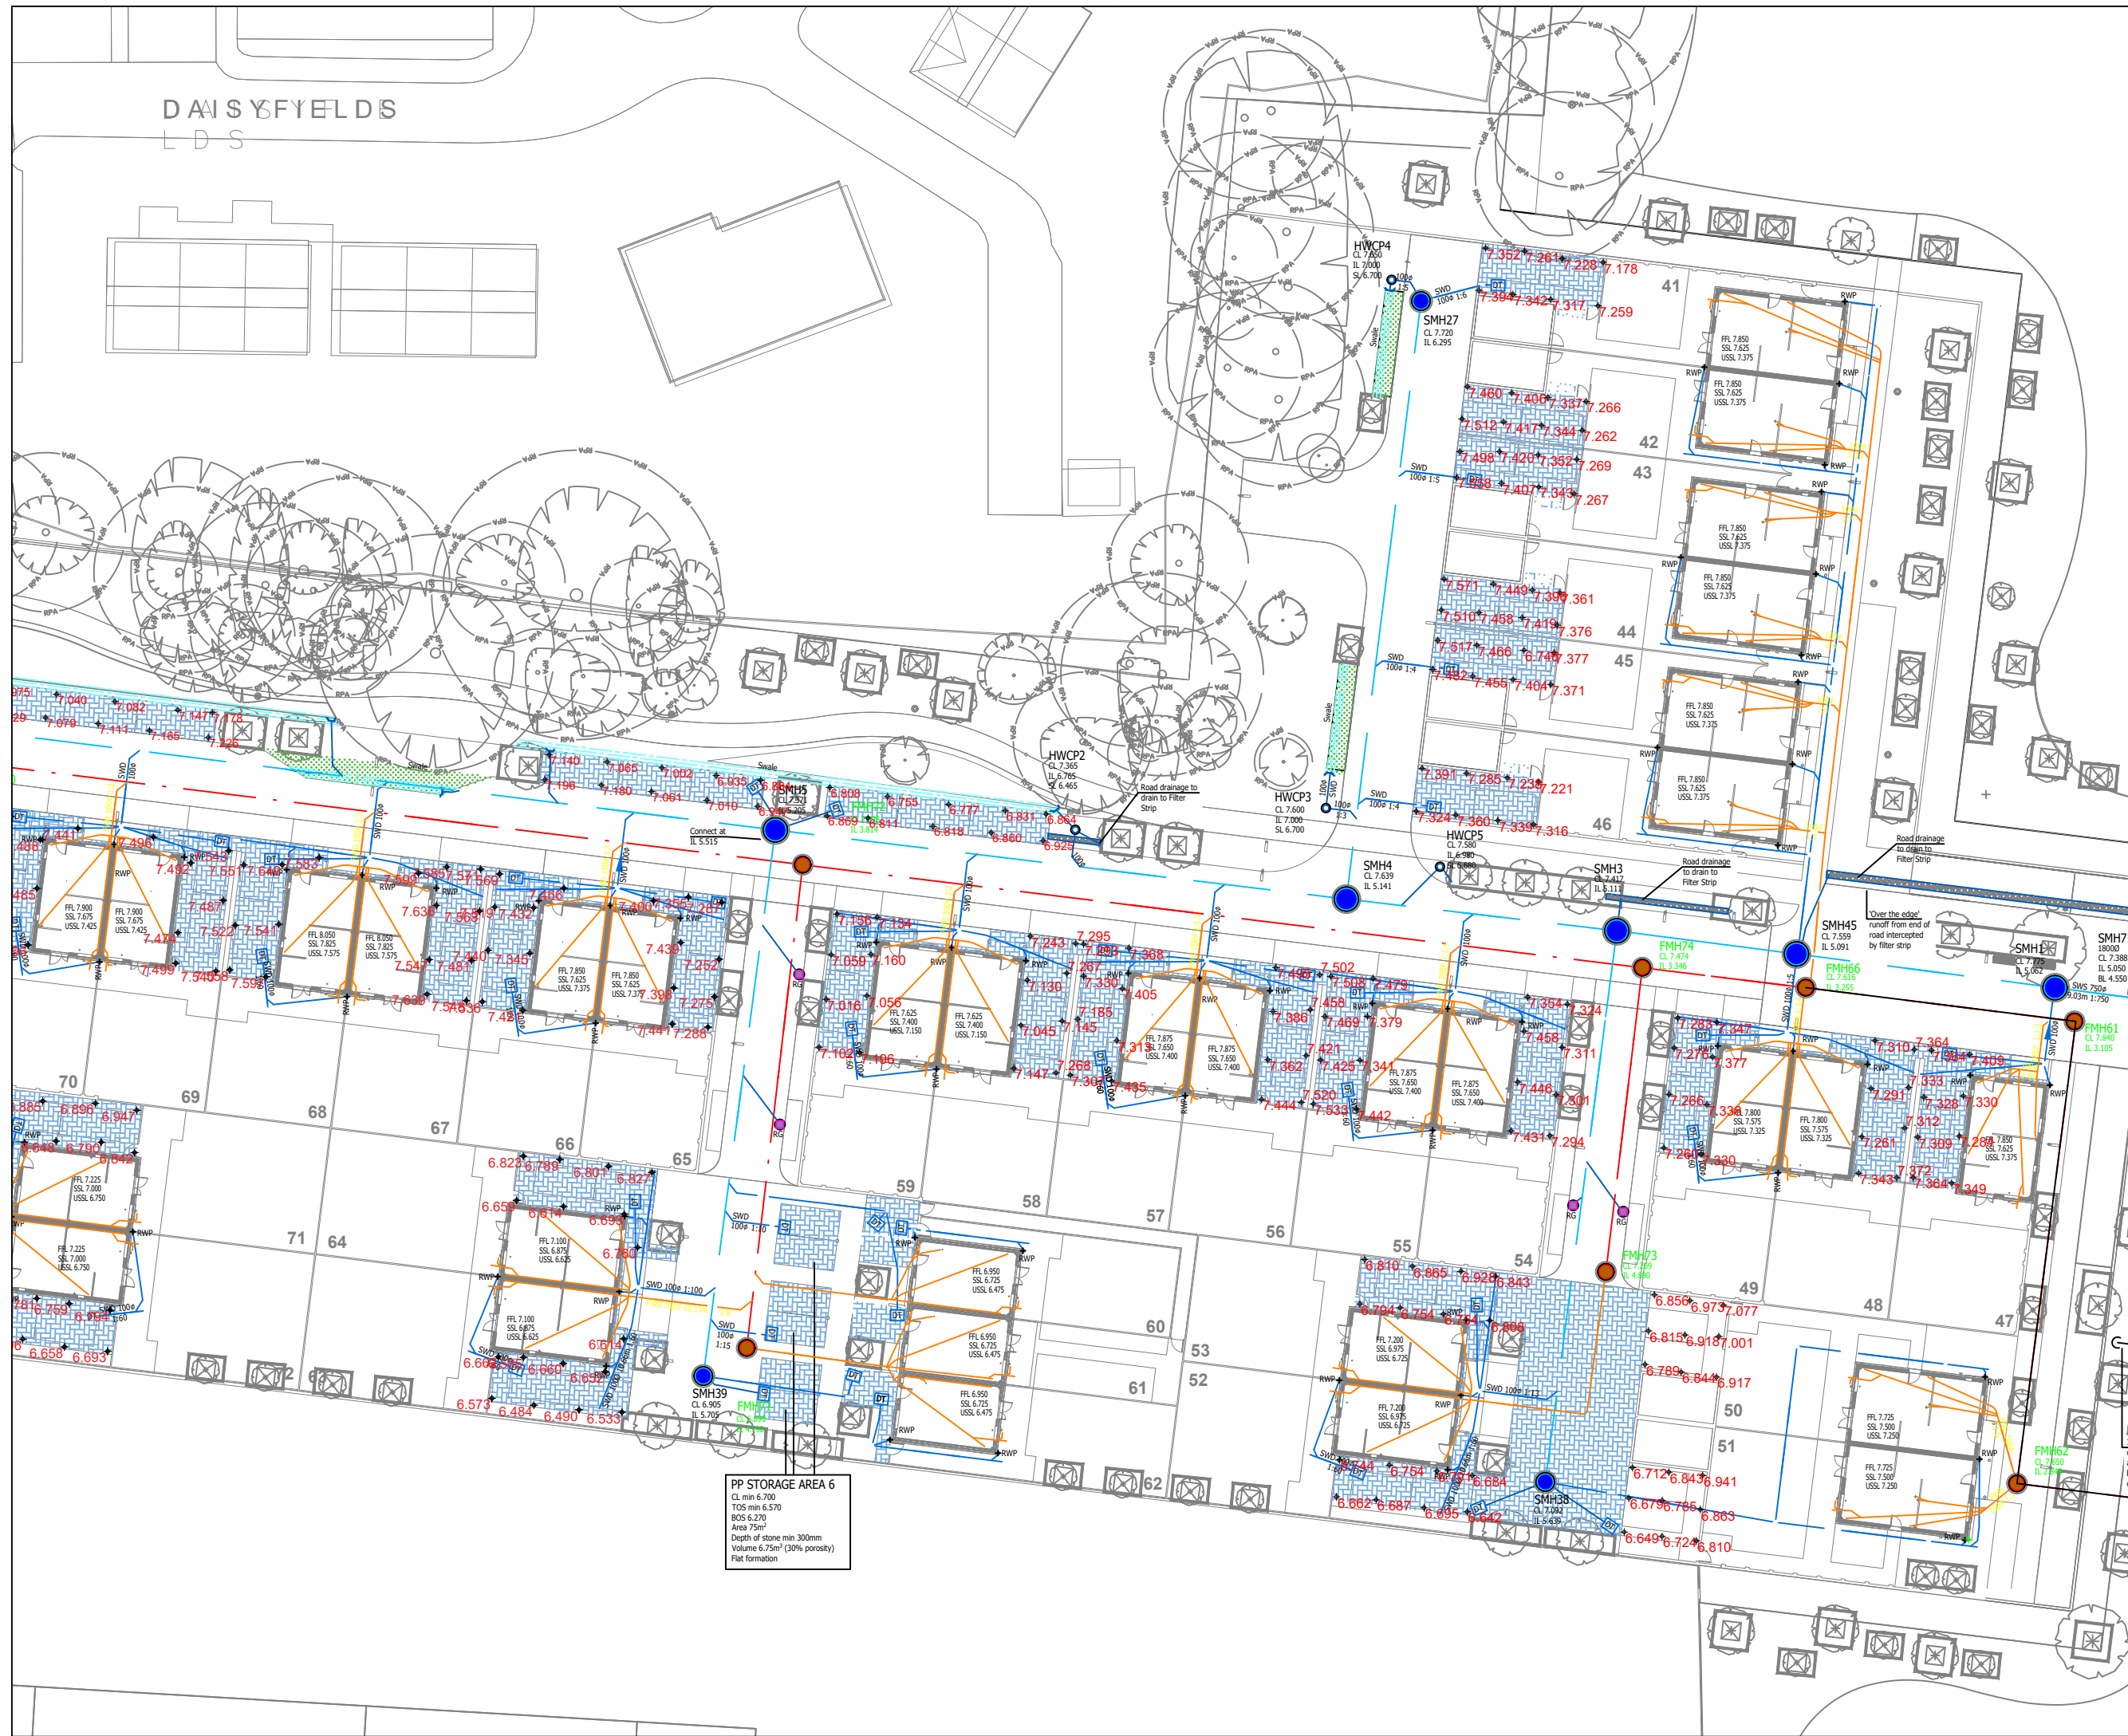

Notes

Block Paved Permeable to Parking Areas With Perforated Running Course Will be included with the Road Survey

X.XXX - Dig Level

Project Name:

Littlehampton

Drawing Title:

Permeable Parking Dig Survey Sheet 3 of 3

Scale

1:500 at A3

Drawn

M MOSSOP

Project No:

PAR/468

Checked

-

Date

20/10/2025

PARCHOW
GROUNDWORKS LTD

New Down Lane, Cosham

Waterlooville. PO7 5SE

023 9237 8572

Drawing No:

PAR/468/S-403

Revision

01