
ARUN DISTRICT COUNCIL LU/168/22/HH

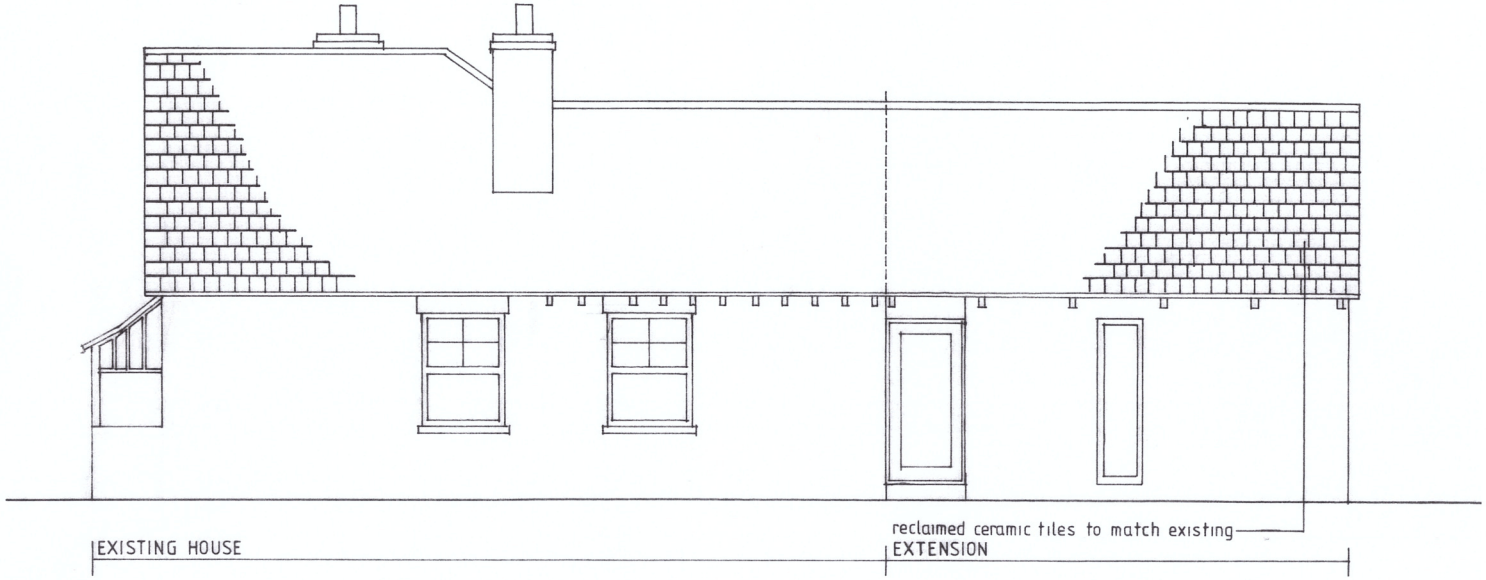

North elevation

EXTENSION · 10 KENT RD., LITTLEHAMPTON BN17 6LG

0 1 2 3m

A3 1-50 A4 1-100

A Scale note added 14·6·2

Drg. 3 A