
ARUN DISTRICT COUNCIL LU/168/22/HH

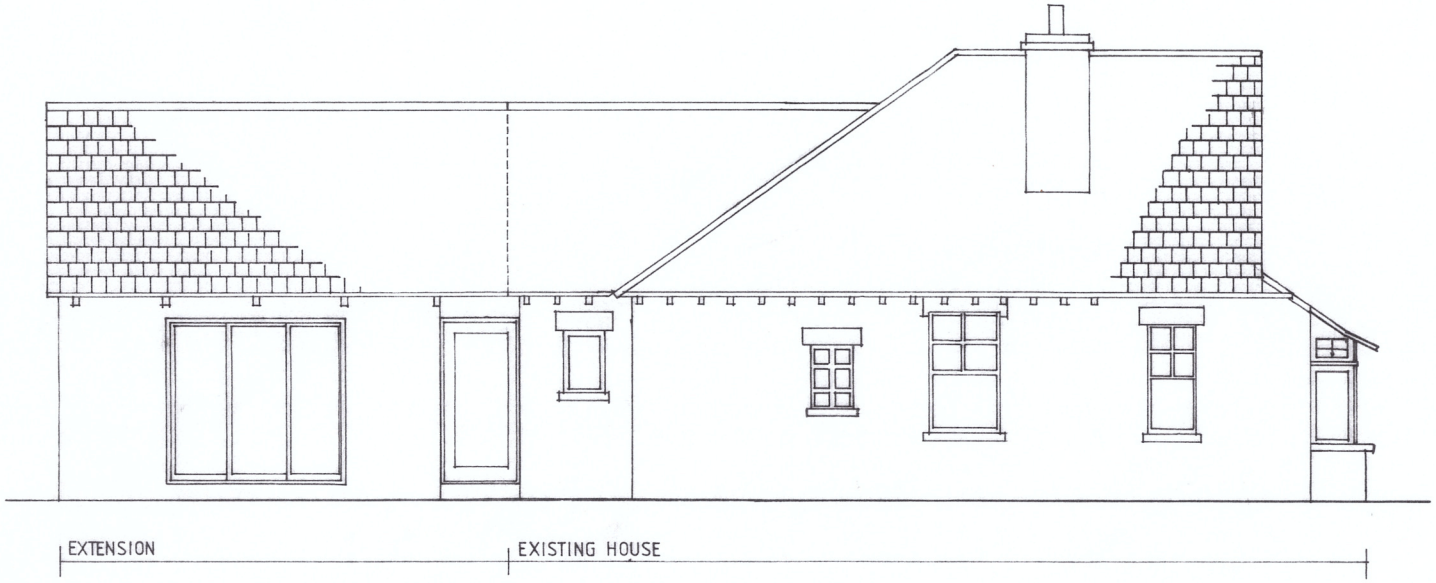

South elevation

EXTENSION · 10 KENT RD., LITTLEHAMPTON BN17 6LG

0 1 2 3m

A3 1-50 A4 1-100

A Scale note added 14-6-22

Drg. 4 A