


WSX2 934 30

CON 73

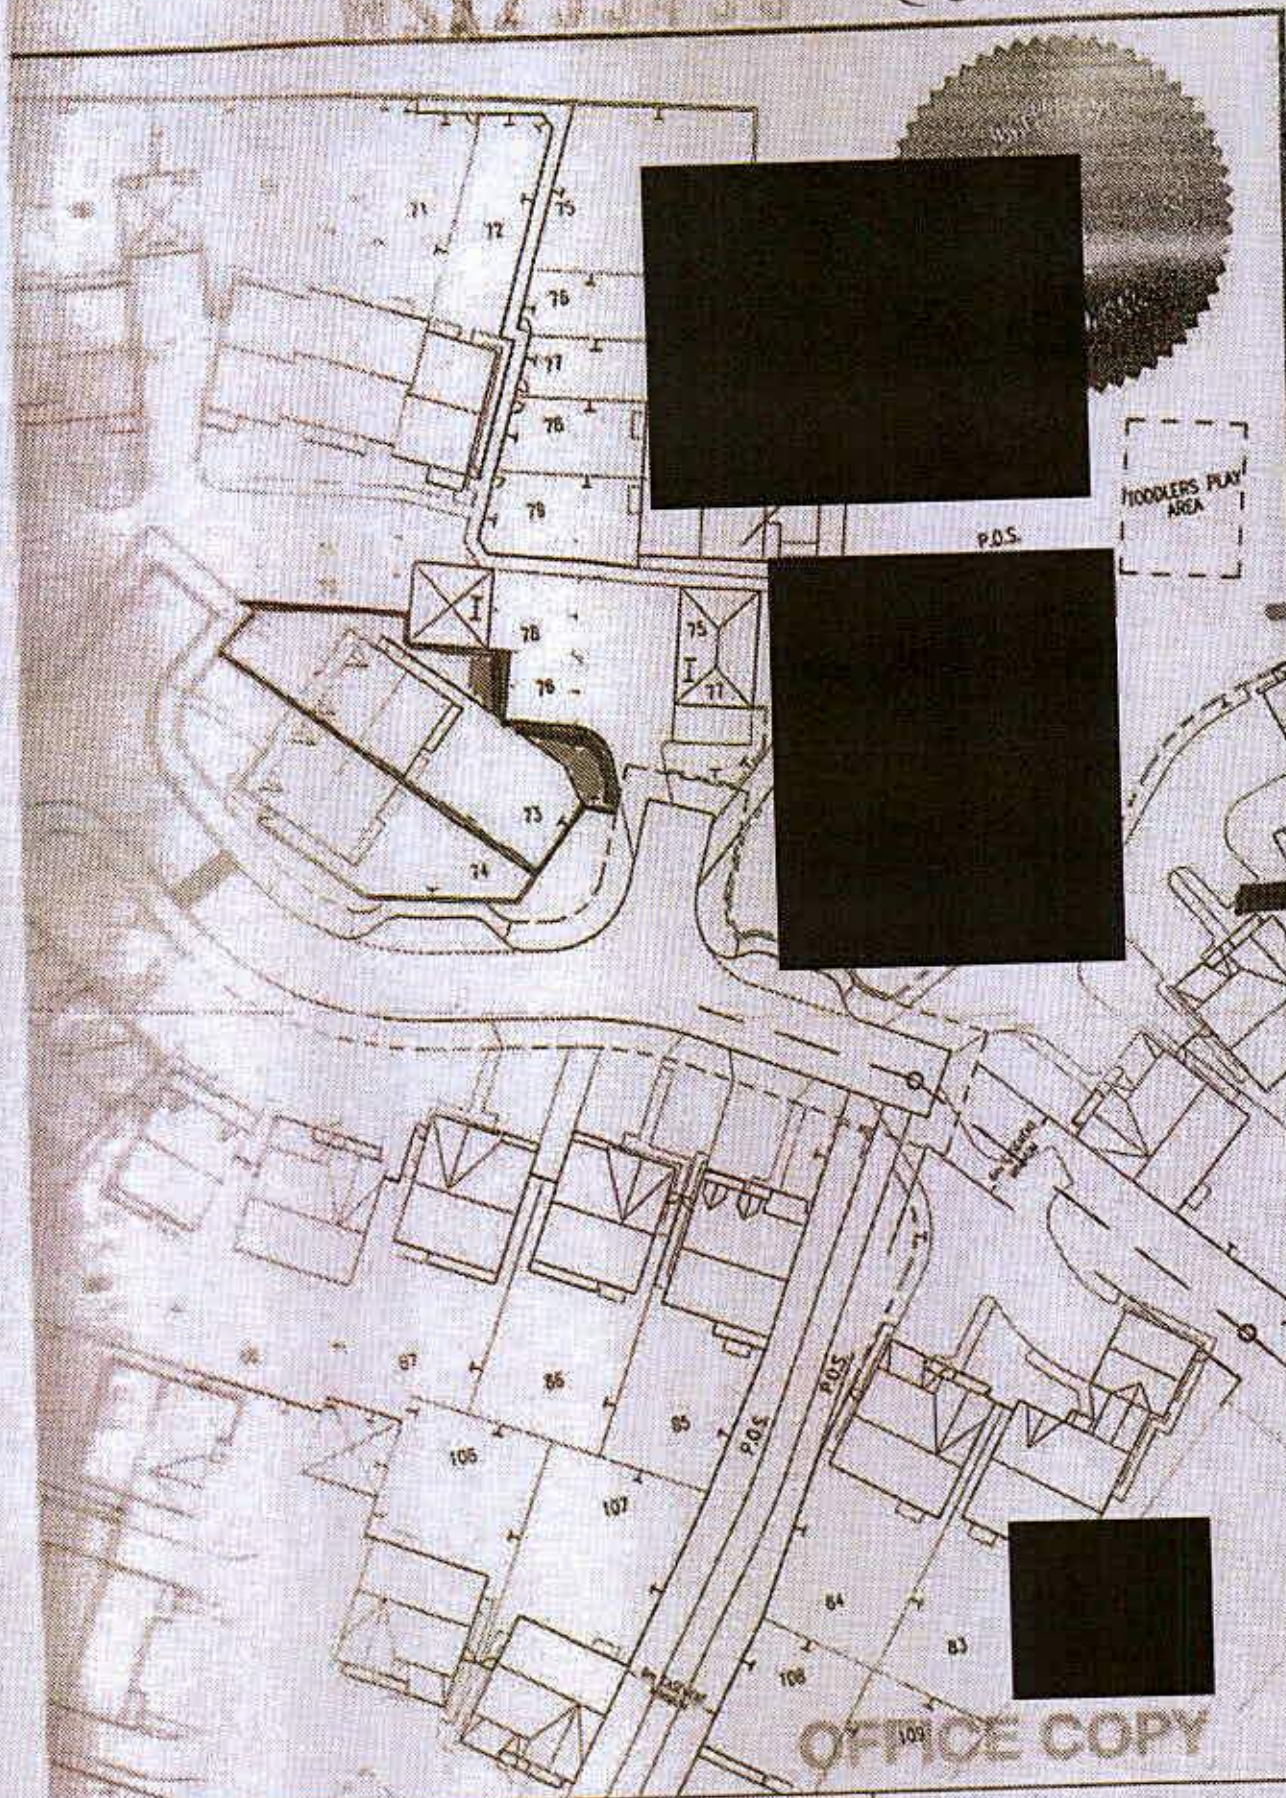

Proposed
Area
to extend
fencing

Proposed
area
to leave
for view
out of
parking
space
+ rear
access
to car

The rear
area is
our ba-
daries
as sign-
by our
solicitor
myself
+ my
husband
at each
of cont



Project

Littlehampton

Drawing

Con 73

Arundell Homes Limited

Date

08 February 2001

Number

Con 73