


LOCATION 1:1250 on A4

Ordnance Survey, (c) Crown Copyright 2020. All rights reserved. Licence number 100022432

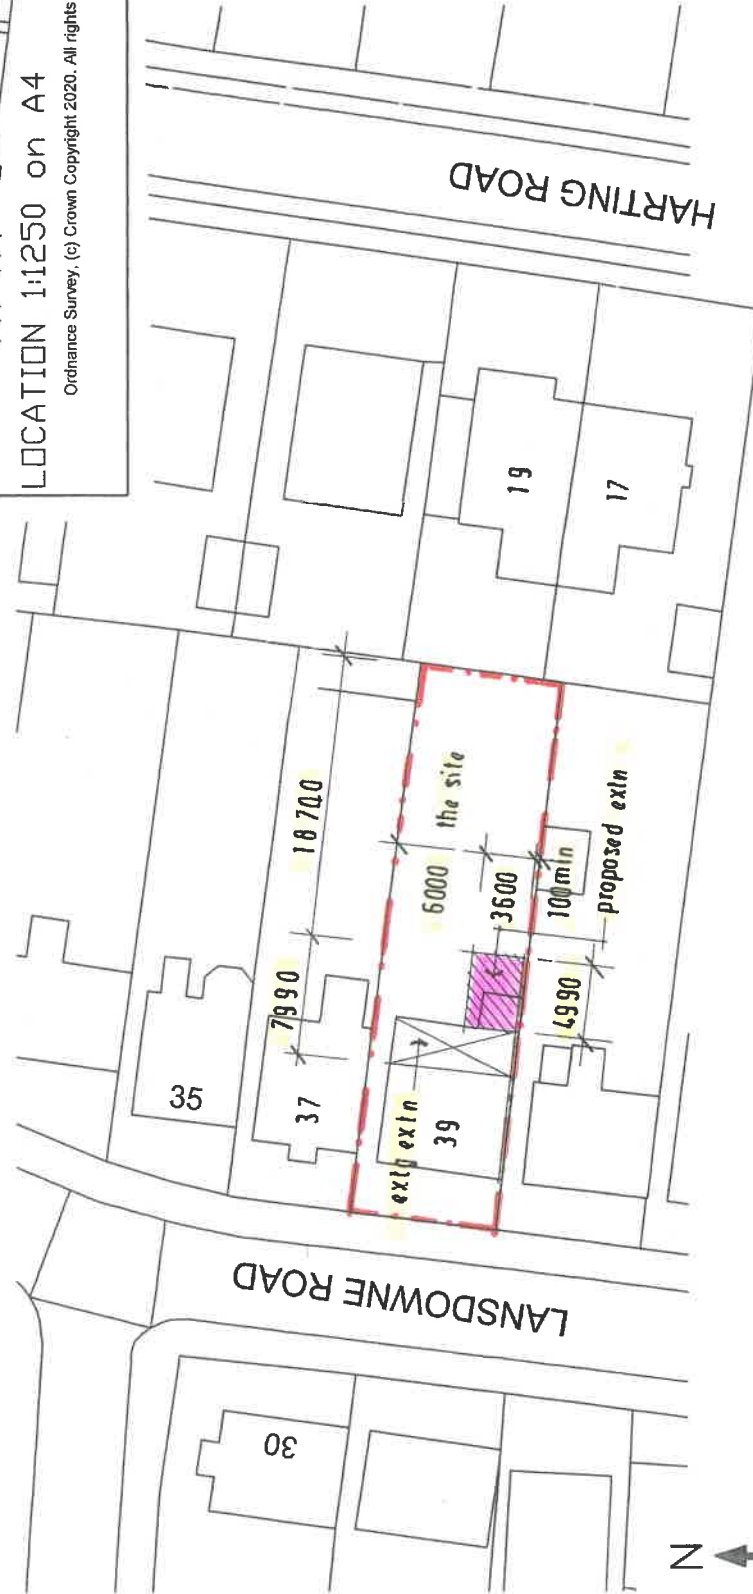

PROPOSED REAR EXTENSION
for: MR & MRS: A. STEADMAN.

Ordnance Survey, (c) Crown Copyright 2020. All rights reserved. Licence number 100022432

Trevor Unsted
55-57 Sea Lane
Rustington
West Sussex BN16 2RQ
Tel: 01903 859090

SCALE 1:500 on A4

39 Lansdowne Road
Littlehampton BN17 6JG
20/4697/1