



Proposed Conservatory installation by Nuglas of Newhaven.

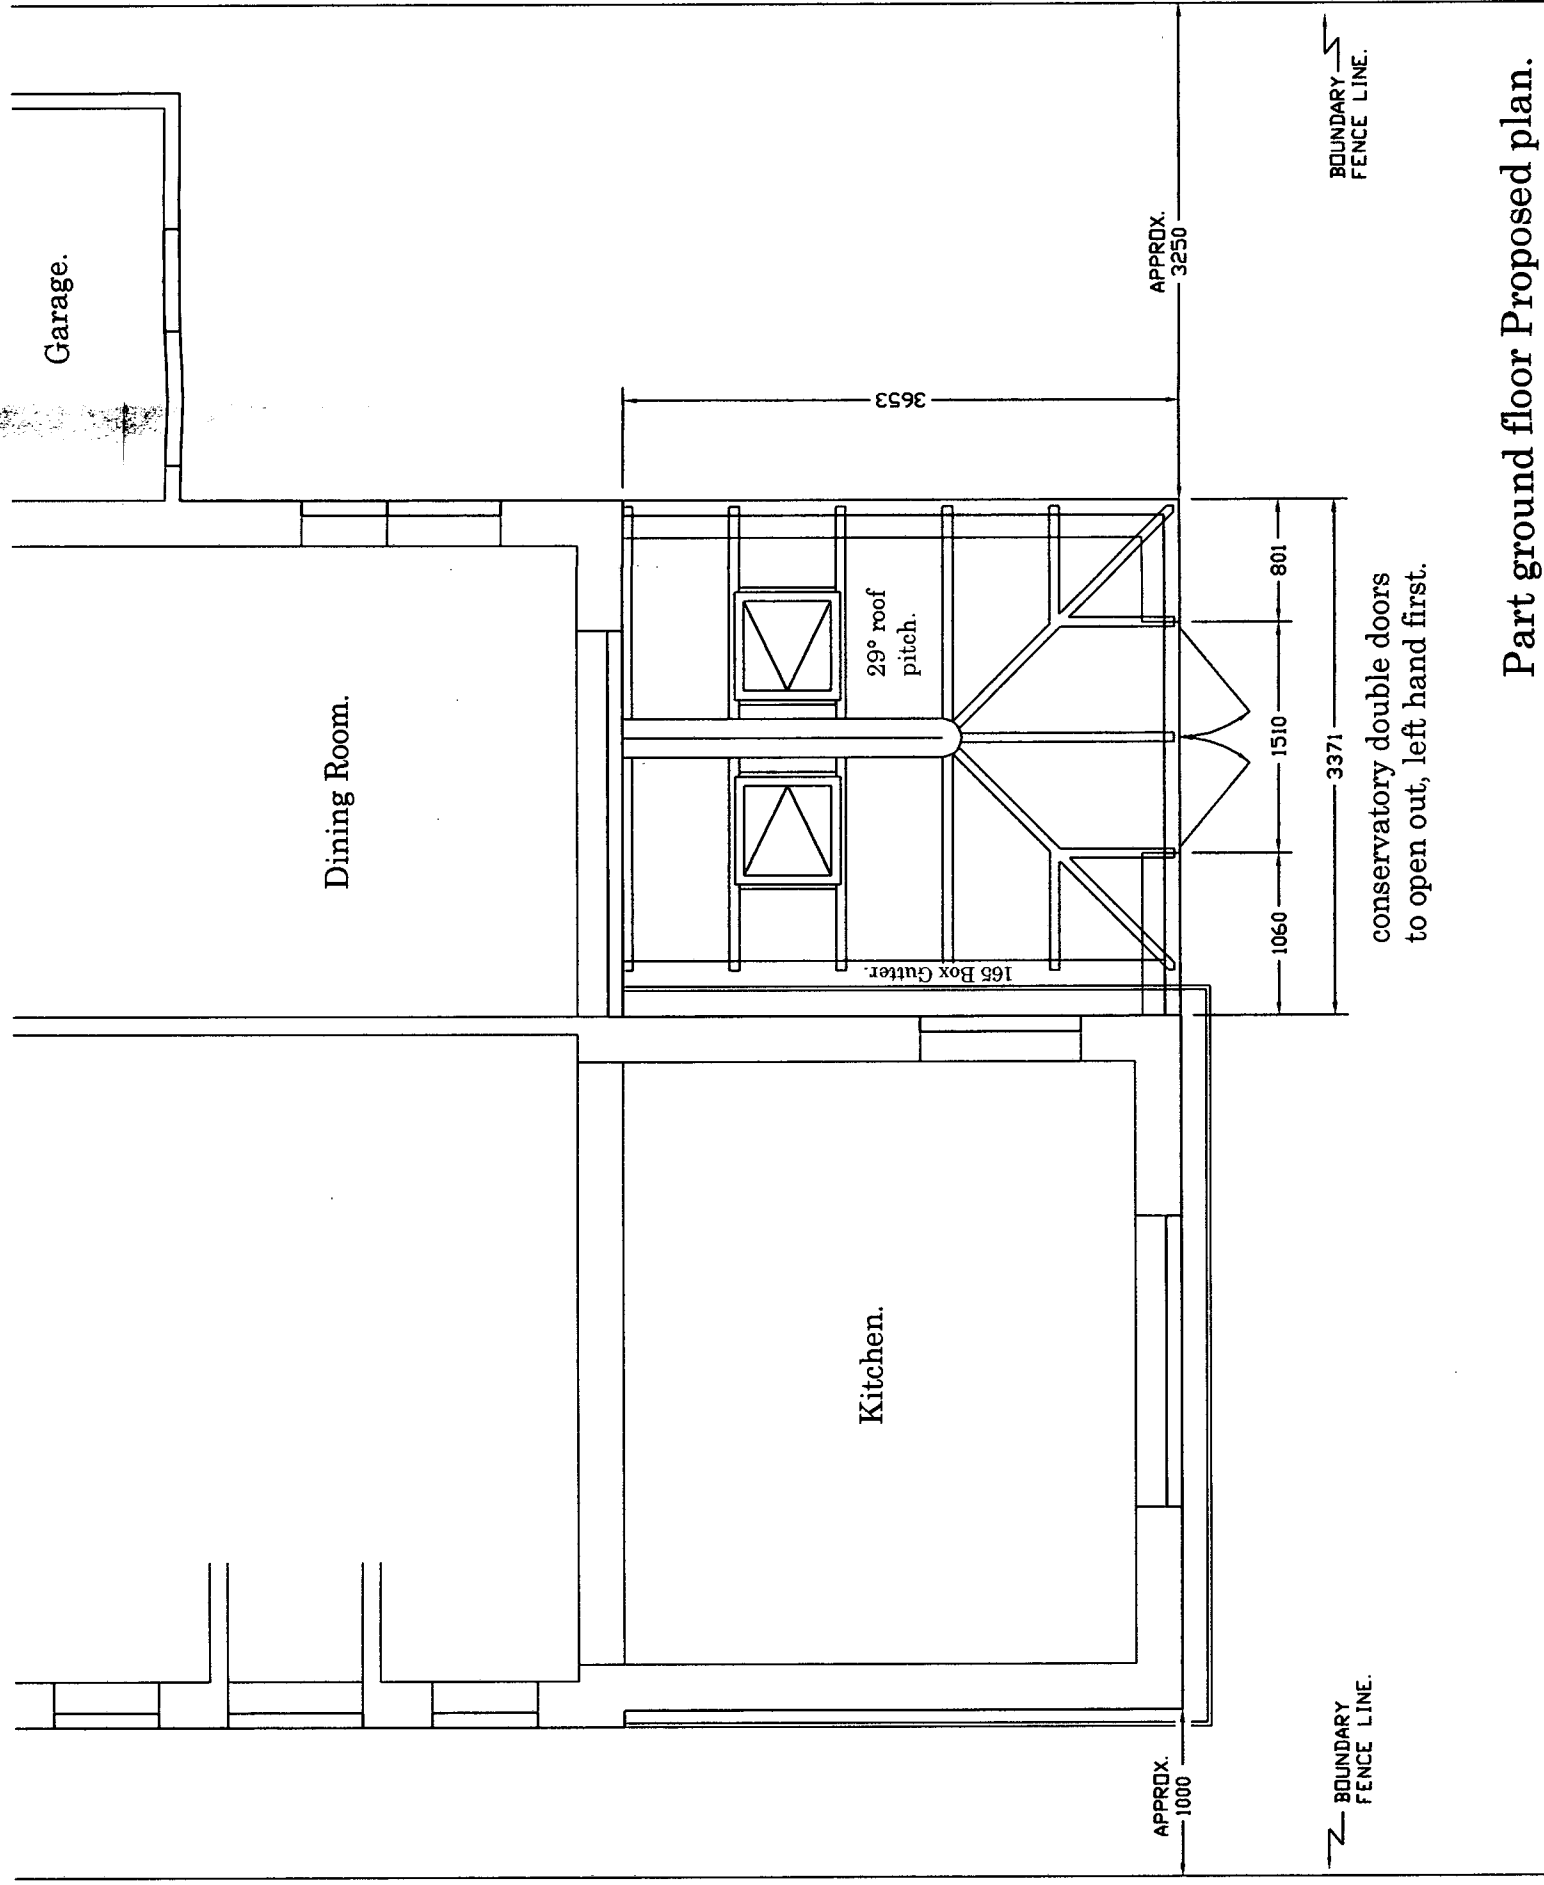

Conservatory brickwork to match the existing house brickwork as close as possible.
 White PVCu cons. windows, doors & roof framework.
 Cons. roof glazed with blue tint 25mm polycarbonate.

Proposed White PVCu Edwardian Conservatory to the rear of
 No. 52 St Marys Close, Littlehampton, West Sussex. BN17 5QQ.
 for Mr & Mrs Bryant-Nicholls.

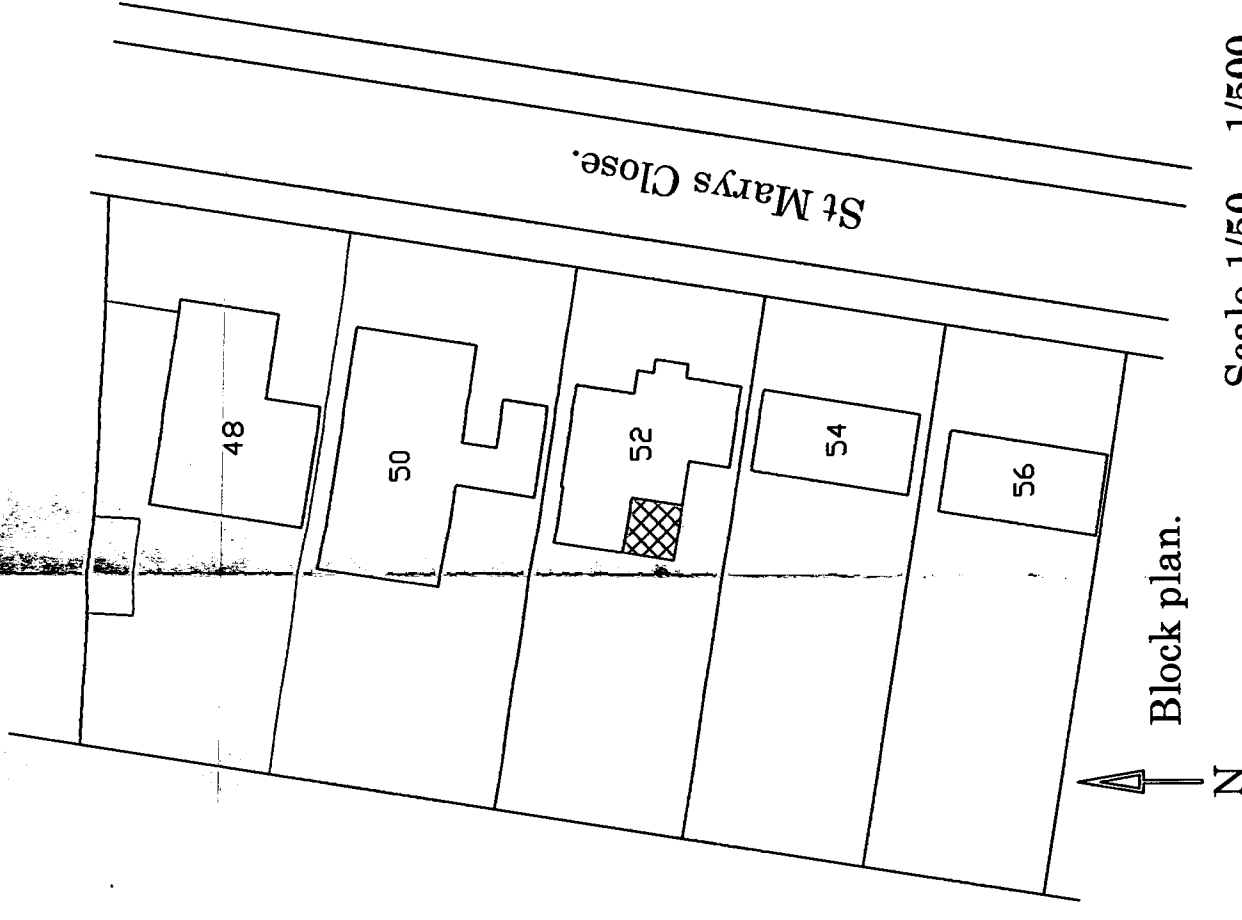

Scale 1/50 1/500
 Sheet 2 of 3
 Revision 00
 Date May 2006
 Drawn RY.
 Dwg. No. 04-06-74 B.

Robin Yates
 15 The Street
 North Lancing
 West Sussex
 BN15 0PN
 TEL 01903 756615.
 FAX 01903 756615.
 Email address :-
 robinyates@easy-pc.uk.net

ARUN DISTRICT COUNCIL	
No.	22/5006
RECEIVED 22/5006	