

DISCLAIMER NOTES:

- [illegible]

DRAWING NOTES:

SIGNIFICANT OR NON-OBVIOUS RISKS AND RISKS WHICH ARE DIFFICULT TO MANAGE ARE IDENTIFIED ON THIS DRAWING USING THE FOLLOWING SYMBOL. IDENTIFIED TO THE RIGHT WITH BRIEF ACCOMPANYING TEXT. FOR FURTHER DETAILS OF THE RISKS IDENTIFIED BY DESIGNERS REFERENCE SHOULD BE MADE TO CDM HAZARD REGISTER.

[illegible]

ORIGINATOR:

RIDGE

PROPERTY & CONSTRUCTION CONSULTANTS

JUPITER COURT
1A DOMINUS WAY
MERIDIAN BUSINESS PARK
LEICESTER, LE19 1RP

TEL: 0116 245 6600
FAX: 01933 815001
WWW.RIDGE.CO.UK

CLIENT:

BOOTS UK LIMITED

CONTRACTOR CLIENT:

TRIOS

PROJECT:


BTC ROLLER SHUTTER REPLACEMENT FY17

TITLE:

PROPOSED ELEVATIONS
5991 LITTLEHAMPTON

DRAWN BY:		KOB		SCALE: 1:50		@ A3	
CHECKED BY:		EM		DATE:		08/05/2017	
STATUS:							
PLANNING							
DRAWING NO: -							
JOB NO:	ORIG:	ZONE:	LEVEL:	TYPE:	ROLE:	NUMBERS	REV:
55000040	RDG	XX	XX	EL	B	89157	-

FINISTERRE WAY

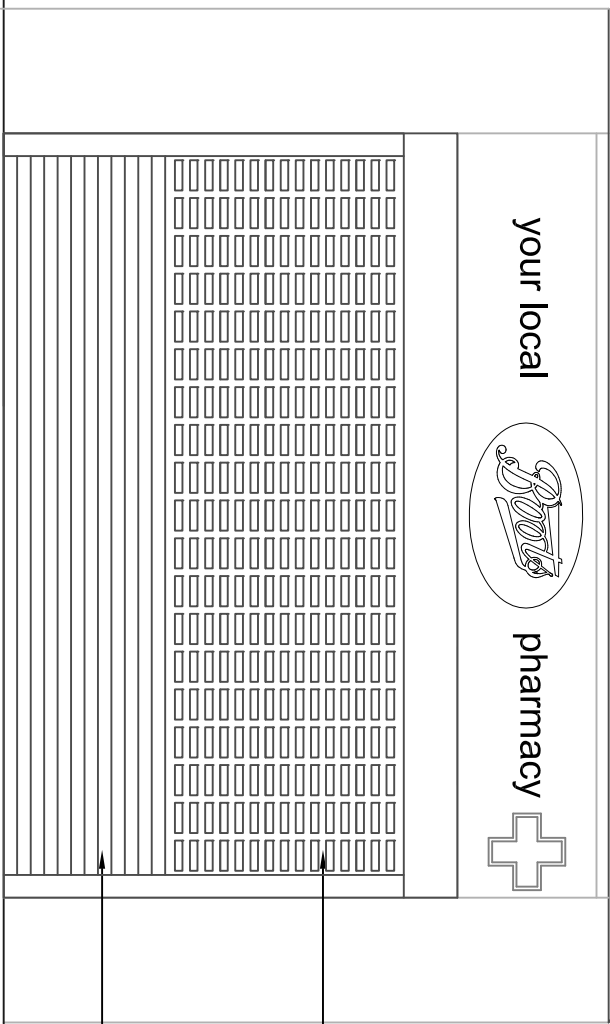

1 NO. NEW ELECTRICALLY
OPERATED EXTERNAL ROLLER
SHUTTER DOORS IN RAL 9010

12 NO. 90MM SOLID HEAVY
DUTY DOUBLE SKINNED LATH
AT BOTTOM OF SHUTTERS

