

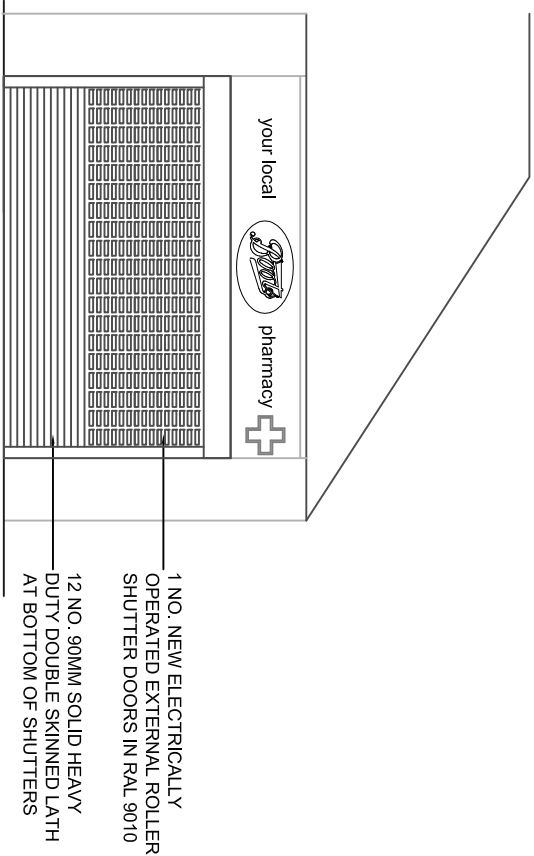
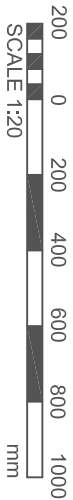




SCALE 1:20
SECTION THROUGH – CASTLE MEADOW ELEVATION

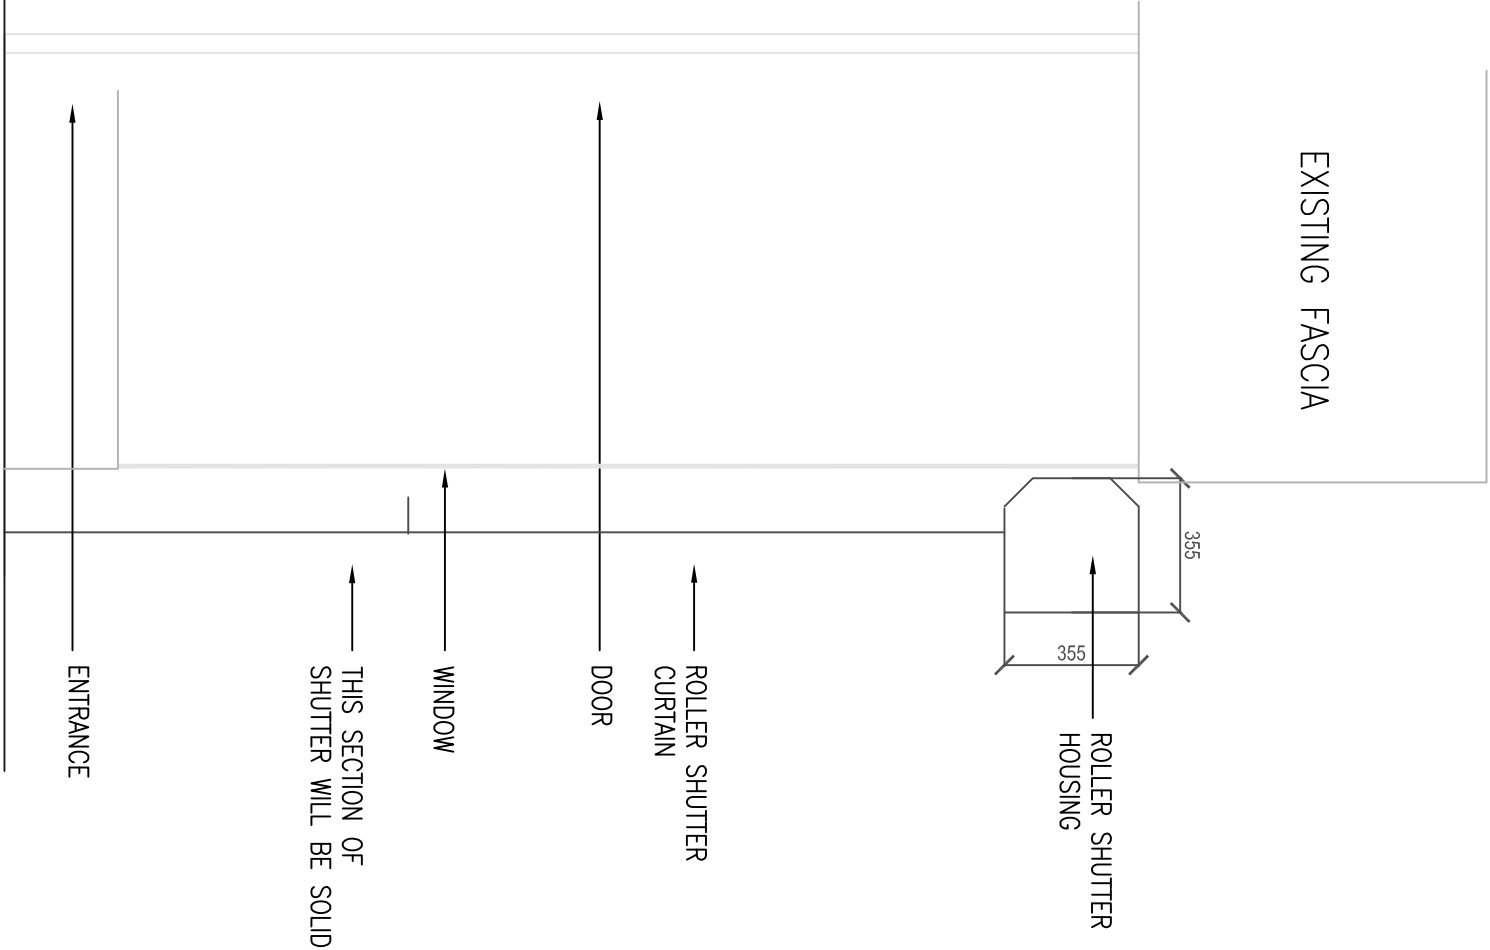

FINISTERRE WAY

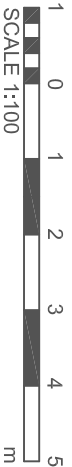

SCALE 1:100
PROPOSED PUNCHED AND GLAZED SHUTTERS AND GRILLES

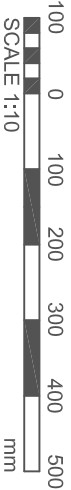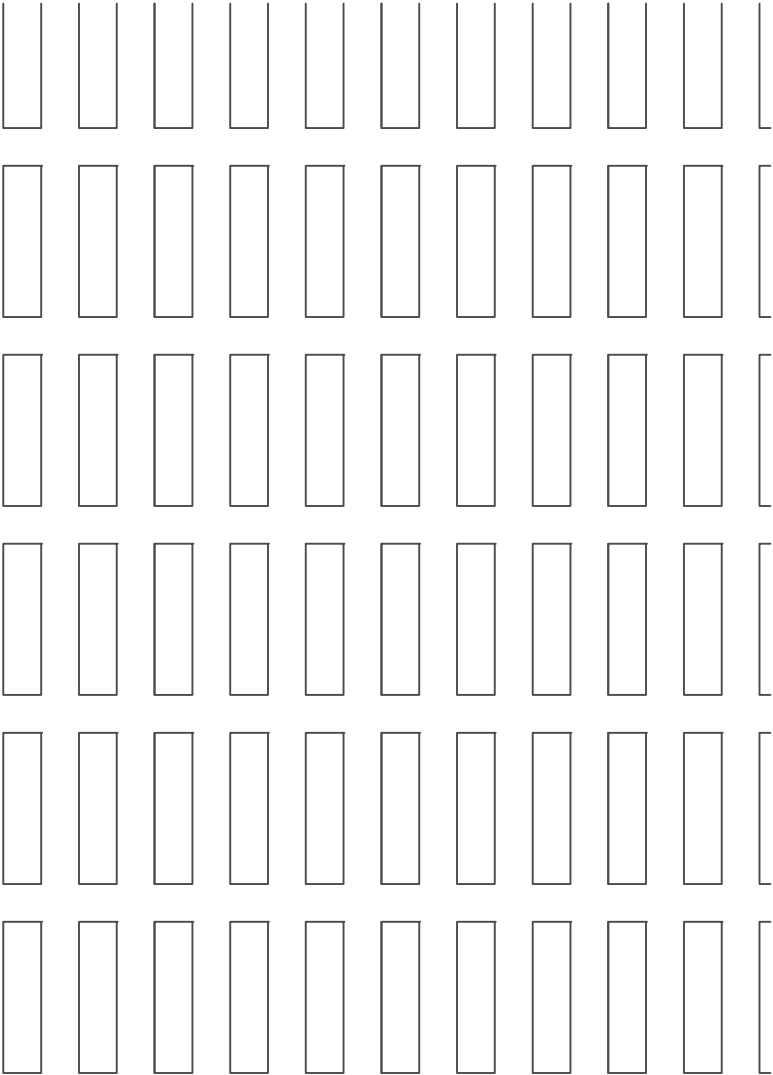

SCALE 1:10
PUNCHED AND GLAZED DETAIL

DISCLAIMER NOTES:

- THIS DOCUMENT IS COPYRIGHT OF THE ORIGINATOR AND MUST BE TREATED AS CONFIDENTIAL
- THIS DOCUMENT MUST NOT BE ALTERED, REPRODUCED OR DISTRIBUTED WITHOUT PRIOR WRITTEN CONSENT OF THE ORIGINATOR
- THIS DOCUMENT MUST NOT BE ALTERED - THE ORIGINATOR ACCEPTS NO RESPONSIBILITY FOR ANY ALTERATIONS OR MODIFICATIONS TO THE DOCUMENT
- ALL DIMENSIONS MUST BE CHECKED ON SITE PRIOR TO COMMENCEMENT OF ANY RELATED WORKS
- ANY DISCREPANCY MUST BE REPORTED TO THE ORIGINATOR
- DO NOT SCALE THIS DOCUMENT - USE PROVIDED DIMENSIONS ONLY
- THE ORIGINATOR ACCEPTS NO RESPONSIBILITY FOR THE ACCURACY OF BACKGROUND INFORMATION PROVIDED BY THIRD PARTIES - THIS MUST BE TREATED AS INDICATIVE ONLY - IT IS CORRECT PURPOSES ONLY - THE ORIGINATOR WILL ACCEPT NO RESPONSIBILITY FOR THE COMPLETENESS OF INFORMATION UNDER THIS STATUS
- THE DOCUMENT STATUS INFORMATION OR PRELIMINARY INDICATES THAT THIS DRAWING IS FOR REFERENCE PURPOSES ONLY - THE ORIGINATOR HAS BEEN PREPARED IN PART BASED UPON INFORMATION FURNISHED BY OTHERS, WHILE THIS INFORMATION IS BELIEVED TO BE RELIABLE, THE ORIGINATOR ASSUMES NO RESPONSIBILITY FOR THE ACCURACY OF THIS RECORD OR AS BUILT DOCUMENT OR FOR ANY ERRORS OR OMISSIONS THAT MAY HAVE BEEN INCORPORATED INTO IT AS A RESULT OF INCORRECT INFORMATION PROVIDED INDEPENDENT REPRODUCTION OF ITS ACCURACY

DRAWING NOTES:

CDM REGULATIONS 2015
SIGNIFY THAT THE DRAWING IS NOT TO BE USED FOR CONSTRUCTION OF THE WORK WITHOUT THE SIGNIFYING ENGINEER'S PERMISSION. THE SIGNIFYING ENGINEER'S PERMISSION SHOULD BE MADE TO CDM HAZARD REGISTER.



REV/	DESCRIPTION	DATE	BY	CHKD
-	-	00/00/15	XX	XX

ORIGINATOR:

RIDGE
PROPERTY & CONSTRUCTION CONSULTANTS
JUPITER COURT
1A DOMINUS WAY
MERIDIAN BUSINESS PARK
LEICESTER, LE19 1RP
TEL: 0116 245 6800
FAX: 01993 815001
WWW.RIDGE.CO.UK

CLIENT:

BOOTS UK LIMITED

CONTRACTOR CLIENT:

TRIOS

PROJECT:

BTC ROLLER SHUTTER
REPLACEMENT FY17

TITLE:

PROPOSED SECTIONAL DRAWING
5991 LITTLEHAMPTON

DRAWN BY:	KOB	SCALE:	VARIABLES	@	A3
CHECKED BY:	EM	DATE:	05/05/2017		
STATUS:	PLANNING				
DRAWING No:	-				
JOB No:	500040	ORG:	RDG	XX	XX
		ZONE:	LEVEL	TYPE:	ROLE:
			EL		NUMBER:
				B	REV:
				9158	-