


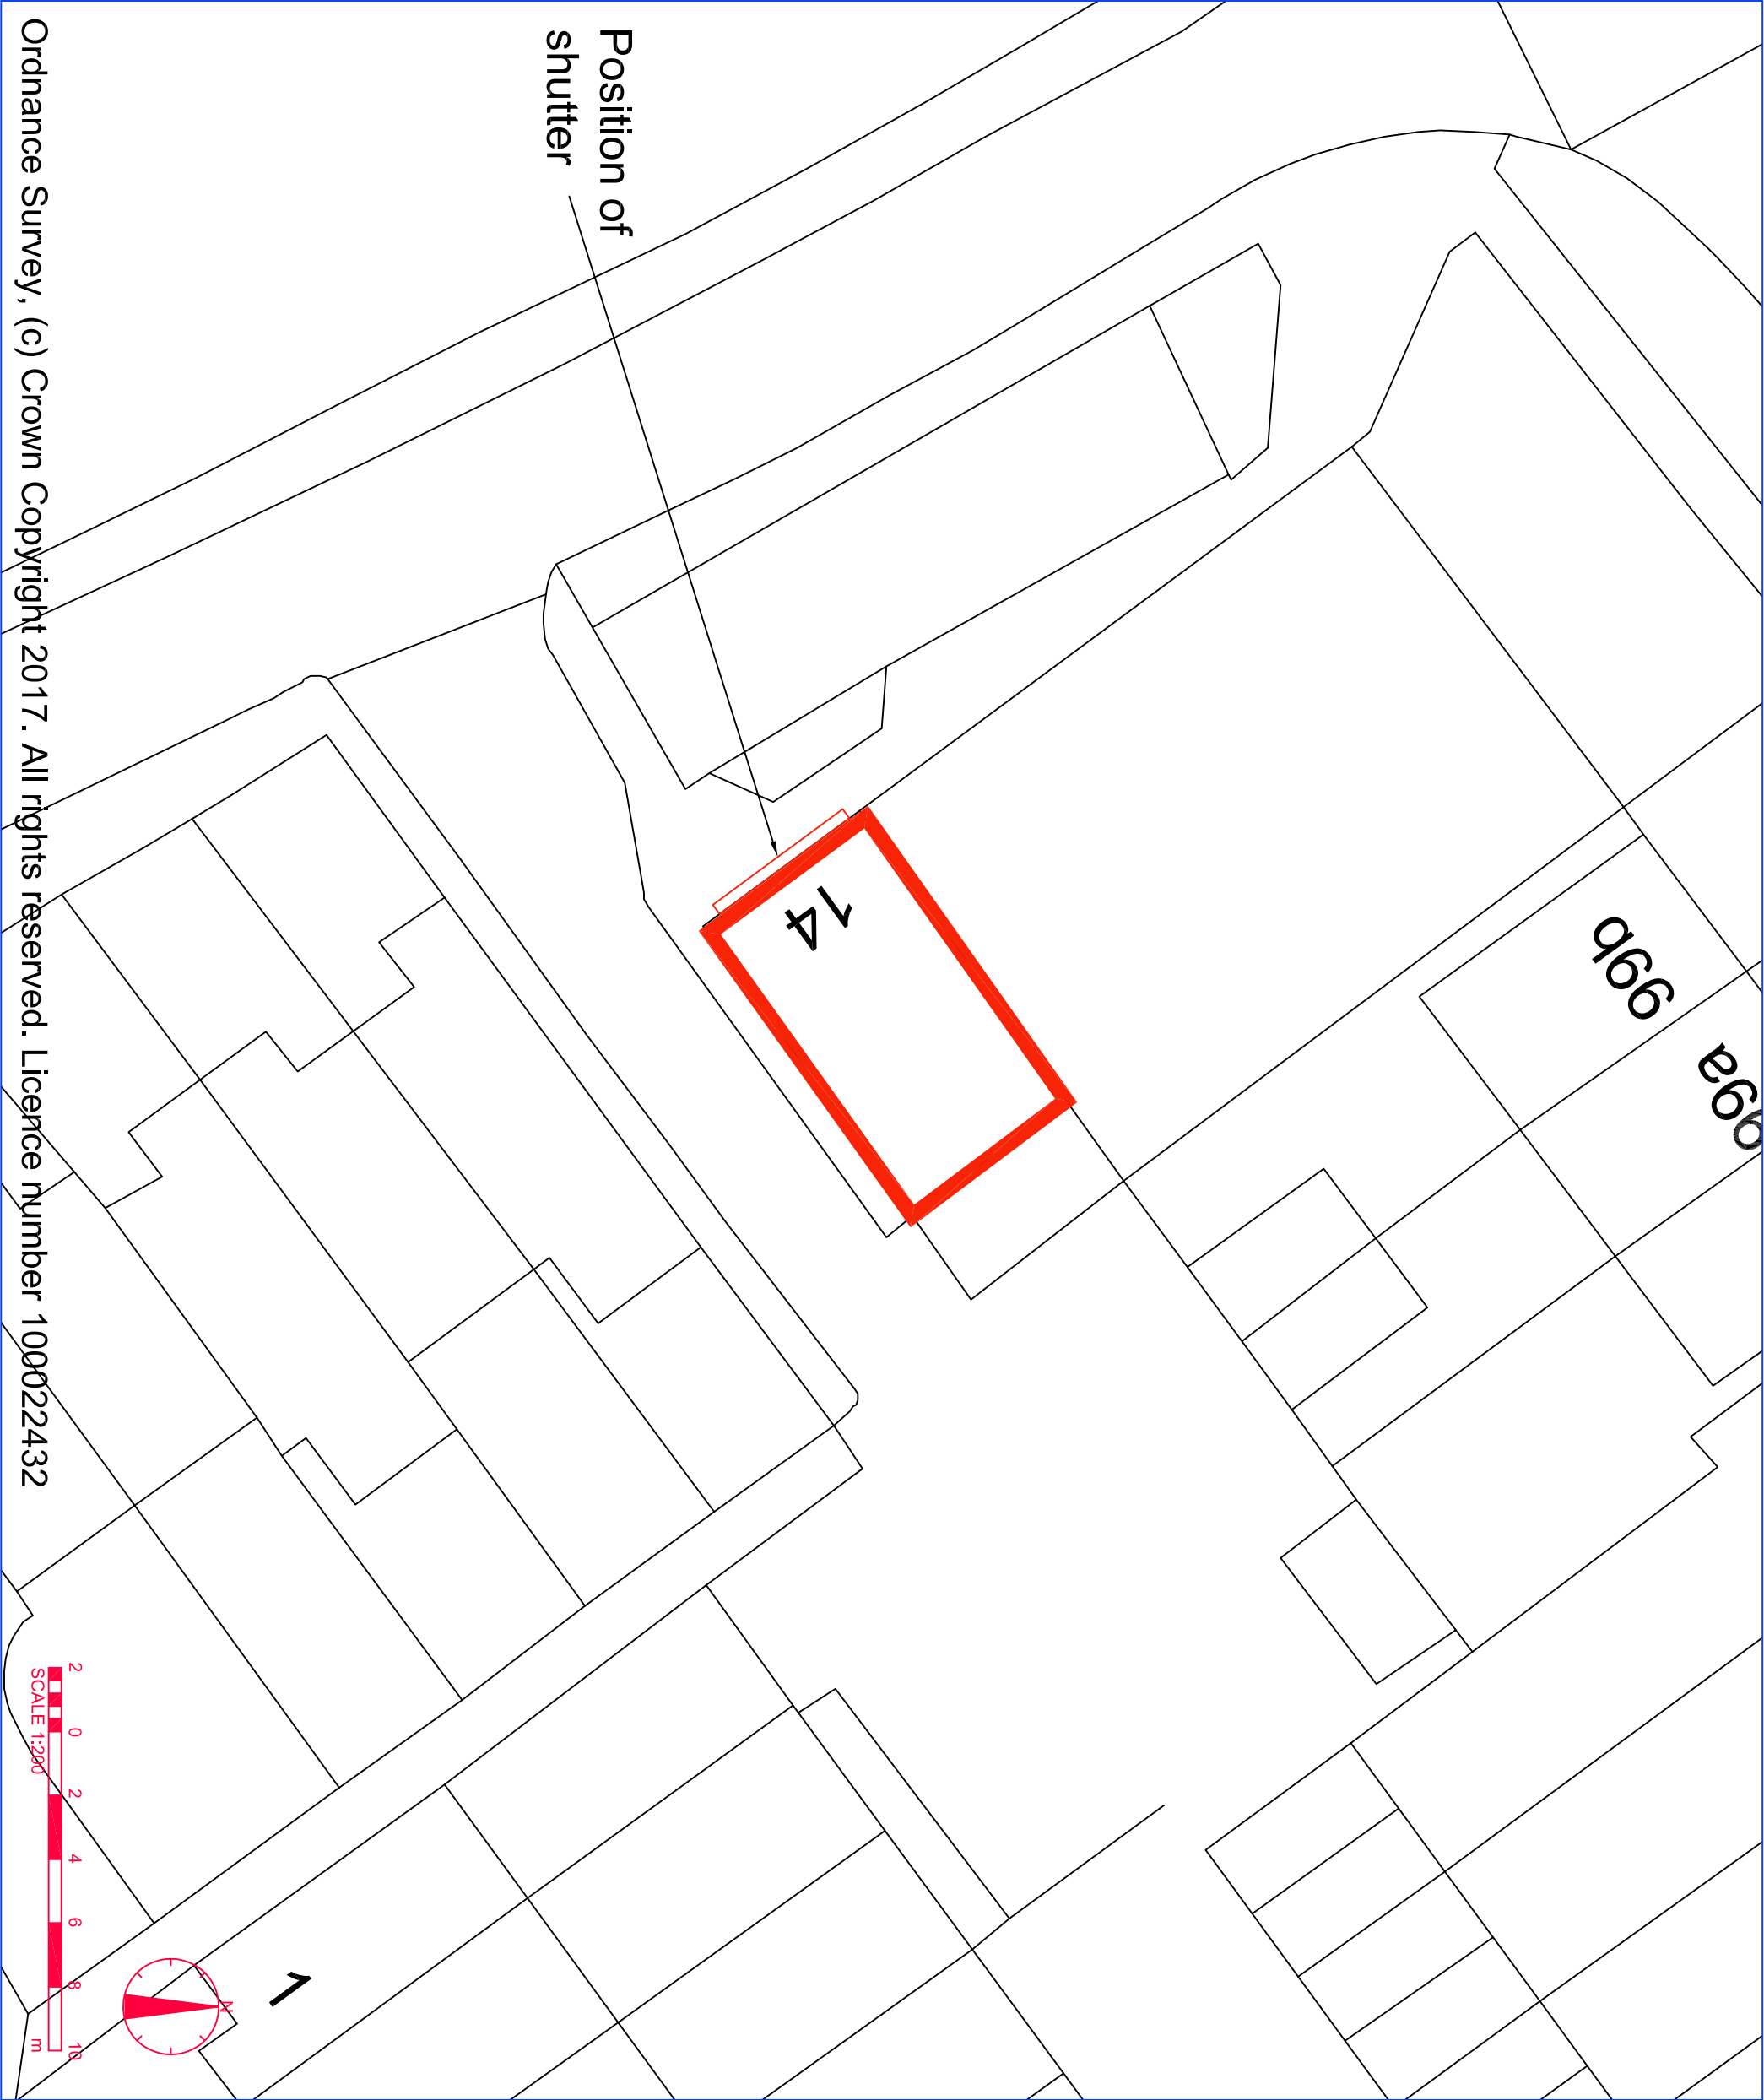

DISCLAIMER NOTES:

- THIS DOCUMENT IS COPYRIGHT OF THE ORIGINATOR AND MUST BE TREATED AS CONFIDENTIAL
- THIS DOCUMENT MUST NOT BE ALTERED, REPRODUCED OR DISTRIBUTED WITHOUT PRIOR WRITTEN CONSENT OF THE ORIGINATOR
- THE ORIGINATOR ACCEPTS NO RESPONSIBILITY FOR ANY DISCREPANCIES ARISING AS A RESULT OF THE ORIGINATOR'S INFORMATION BEING ALTERED BY OTHERS
- ANY DISCREPANCY MUST BE REPORTED TO THE ORIGINATOR ONLY
- DO NOT SCALE THIS DOCUMENT - USE FIGURED DIMENSIONS ONLY
- THIS DOCUMENT MUST BE READ IN CONJUNCTION WITH ALL SUPPORTING DOCUMENTS PRODUCED BY THE ORIGINATOR AND OTHER PROJECT DISCIPLINES
- THE ORIGINATOR ACCEPTS NO RESPONSIBILITY FOR THE ACCURACY OF BACKGROUND INFORMATION
- THE DOCUMENT STATUS 'INFORMATION OR PRELIMINARY' INDICATES THAT THIS DRAWING IS FOR REFERENCE PURPOSES ONLY - THE ORIGINATOR WILL ACCEPT NO RESPONSIBILITY FOR THE COMPLETENESS OF INFORMATION PROVIDED
- THE DOCUMENT STATUS 'RECORD' OR 'AS BUILT' HAS BEEN PREPARED IN PART BASED UPON INFORMATION FURNISHED BY OTHERS, WHILE THIS INFORMATION IS BELIEVED TO BE RELIABLE, THE ORIGINATOR ASSUMES NO RESPONSIBILITY FOR THE ACCURACY OF THIS 'RECORD' OR 'AS BUILT' DOCUMENT FOR ANY ERRORS OR OMISSIONS
- THE ORIGINATOR ACCEPTS NO RESPONSIBILITY FOR ANY ERRORS OR OMISSIONS RELIED UPON BY OTHERS TO THE ORIGINATOR, THOSE RELIING ON THE 'RECORD' OR 'AS BUILT' DOCUMENT ARE ADVISED TO OBTAIN INDEPENDENT VERIFICATION OF ITS ACCURACY

DRAWING NOTES:

CONTRACTOR'S RESPONSIBILITY: THE CONTRACTOR SHALL BE RESPONSIBLE FOR THE ACCURACY OF THE INFORMATION PROVIDED ON THIS DRAWING. 

IDENTIFIED ON THE DRAWING USING THE FOLLOWING SYMBOL, IDENTIFIED TO THE RIGHT WITH BRIEF ACCOMPANYING TEXT, FOR FURTHER DETAILS OF THE RISKS IDENTIFIED BY DESIGNERS. REFERENCE SHOULD BE MADE TO CDM HAZARD REGISTER.



A	POSITION OF SHUTTER AND 1:200	26/07/17	KOB	EM	
REV/	DESCRIPTION	DATE	BY	CHKD	

ORIGINATOR:

RIDGE

PROPERTY & CONSTRUCTION CONSULTANTS

JUPITER COURT
1A DOMINUS WAY
MERIDIAN BUSINESS PARK
LEICESTER, LE19 1RP

TEL: 0116 245 6800
FAX: 01993 815001
WWW.RIDGE.CO.UK

CLIENT:

BOOTS UK LIMITED

CONTRACTOR CLIENT:

TRIOS

PROJECT:

**BTC ROLLER SHUTTER
REPLACEMENT FY17**

TITLE:

**BLOCK PLAN
5991 LITTLEHAMPTON**

DRAWN BY:	KOB	SCALE:	1:200	@	A3
CHECKED BY:	EM	DATE:	08/05/2017		
STATUS:	PLANNING				
DRAWING No:	-				
JOB No:	ORG:	ZONE:	LEVEL:	TYPE:	ROLE:
500040	RDG	XX	XX	EL	B
					99159 A