


8, STERNWAY, LITTLEHAMPTON

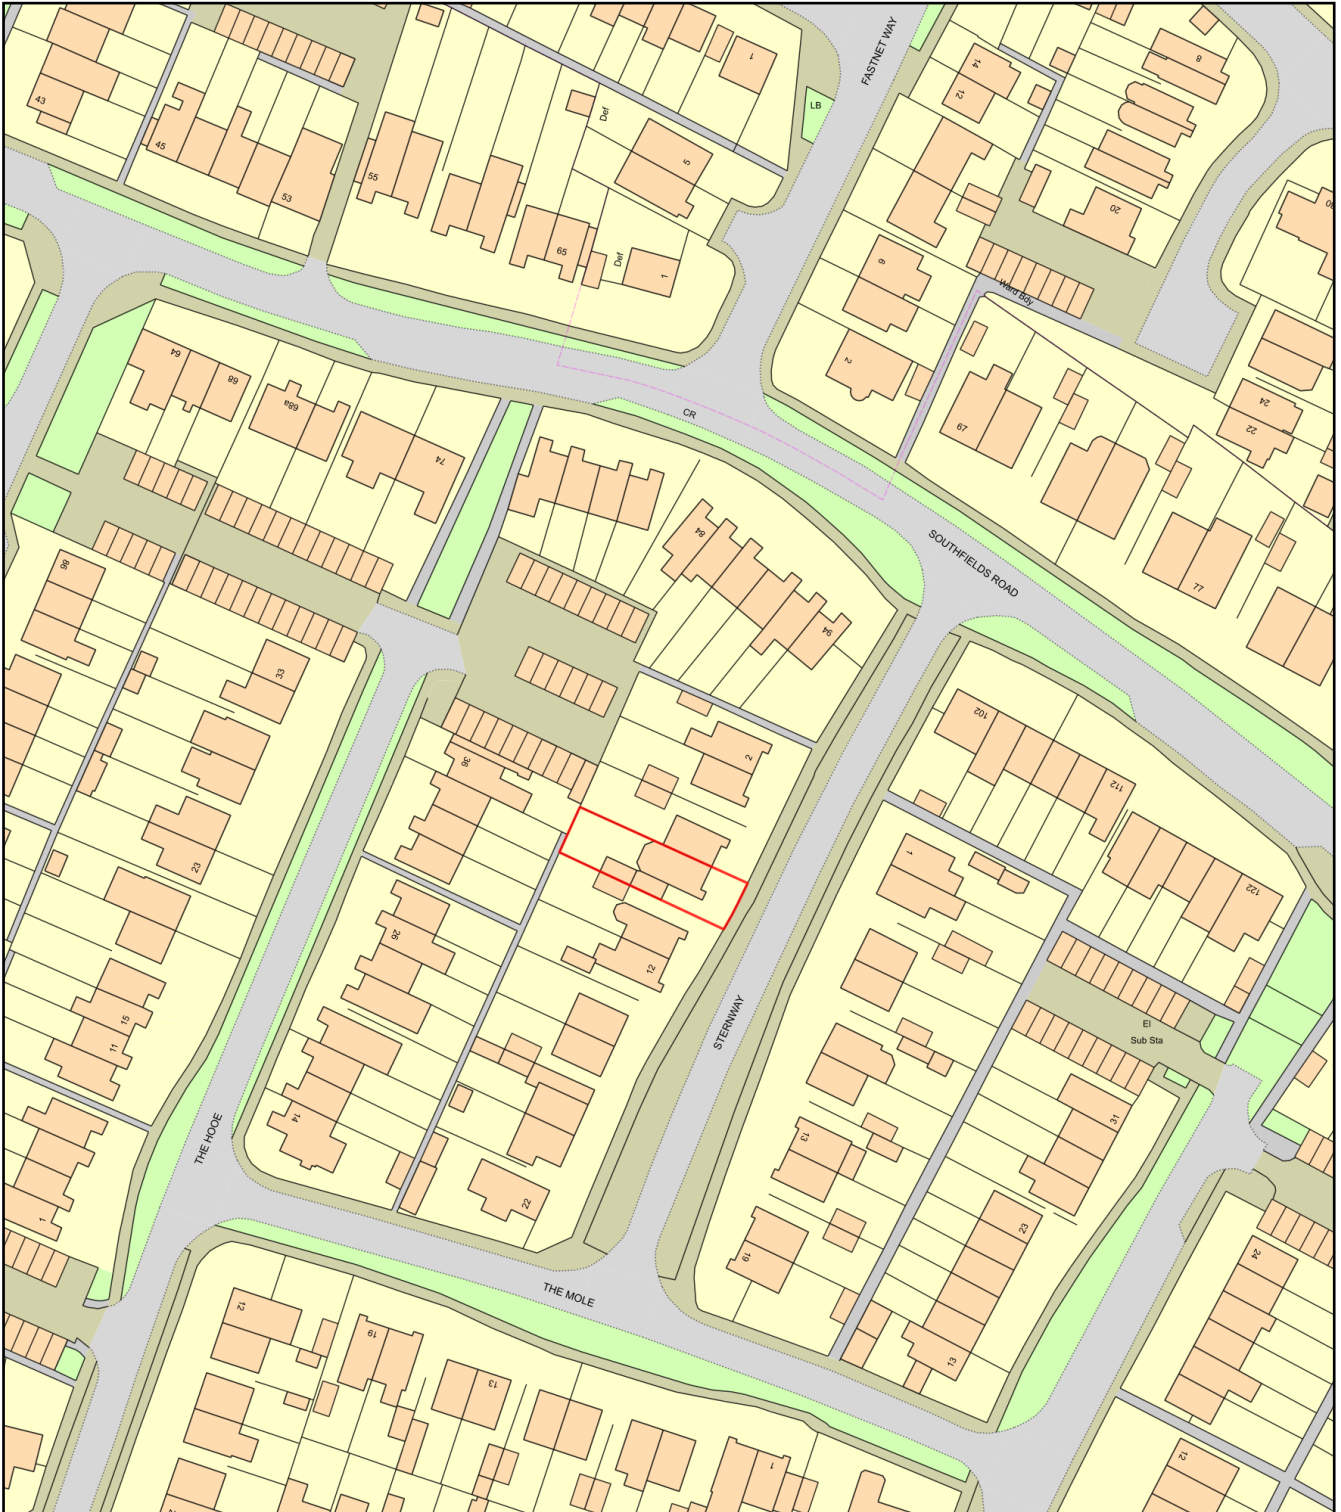

0 50
Metres



Plan Produced for: DR. HASSAN TAIWO TWINS

Date Produced: 01 Jun 2021

Plan Reference Number: TQRQM21152081130346

Scale: 1:1250 @ A4