

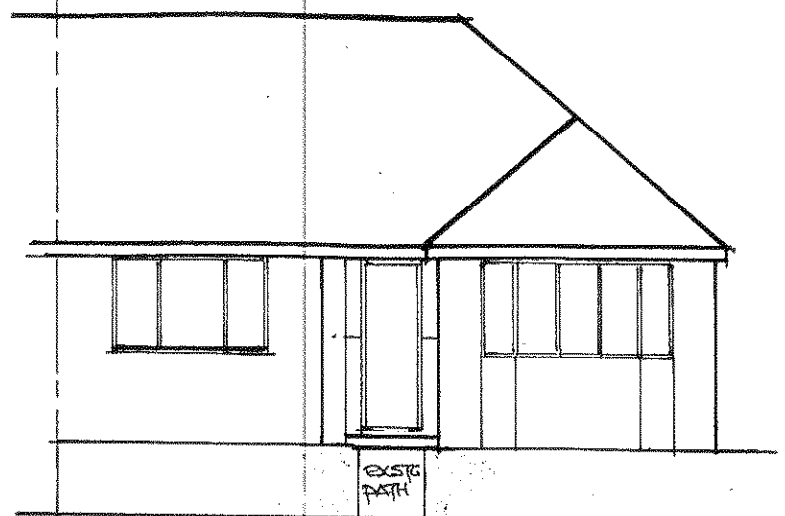


Please be advised that this drawing remains the intellectual property of Anchor Trust until completion of works as agreed in the 'Agreement to Provide the Staying Put service' and/or all monies due to Anchor have been paid in full.


ARUN DISTRICT COUNCIL			
No.	Lu	171	09
RECEIVED			

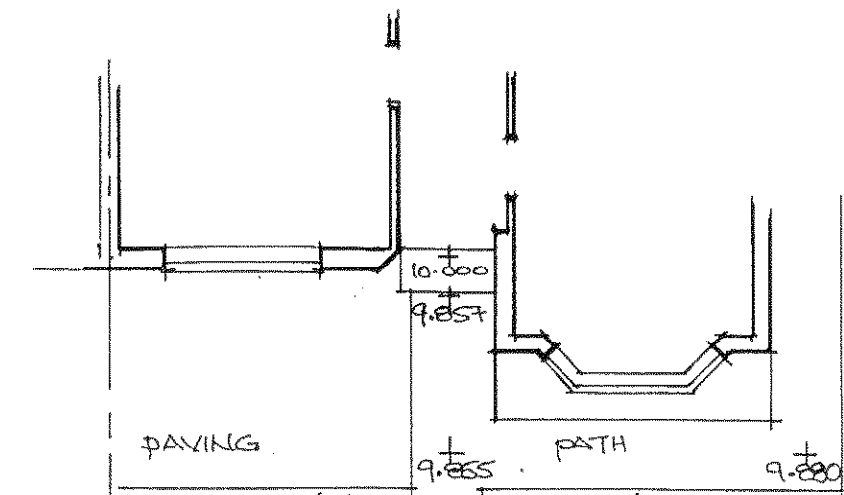

FRONT (SW) ELEVATION

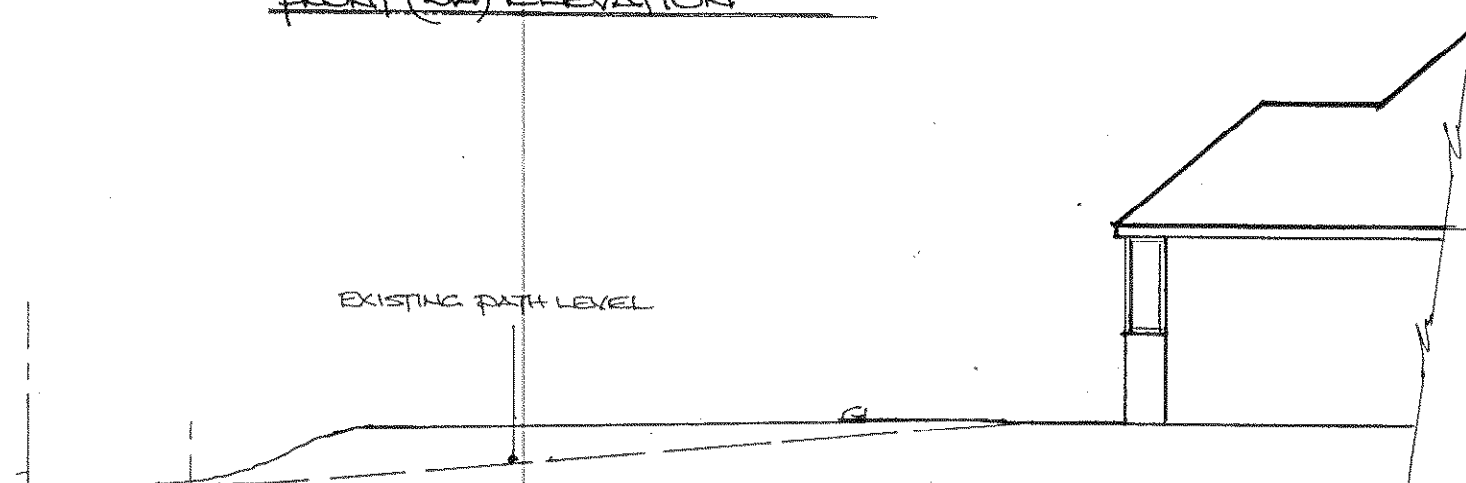

SIDE (SE) ELEVATION

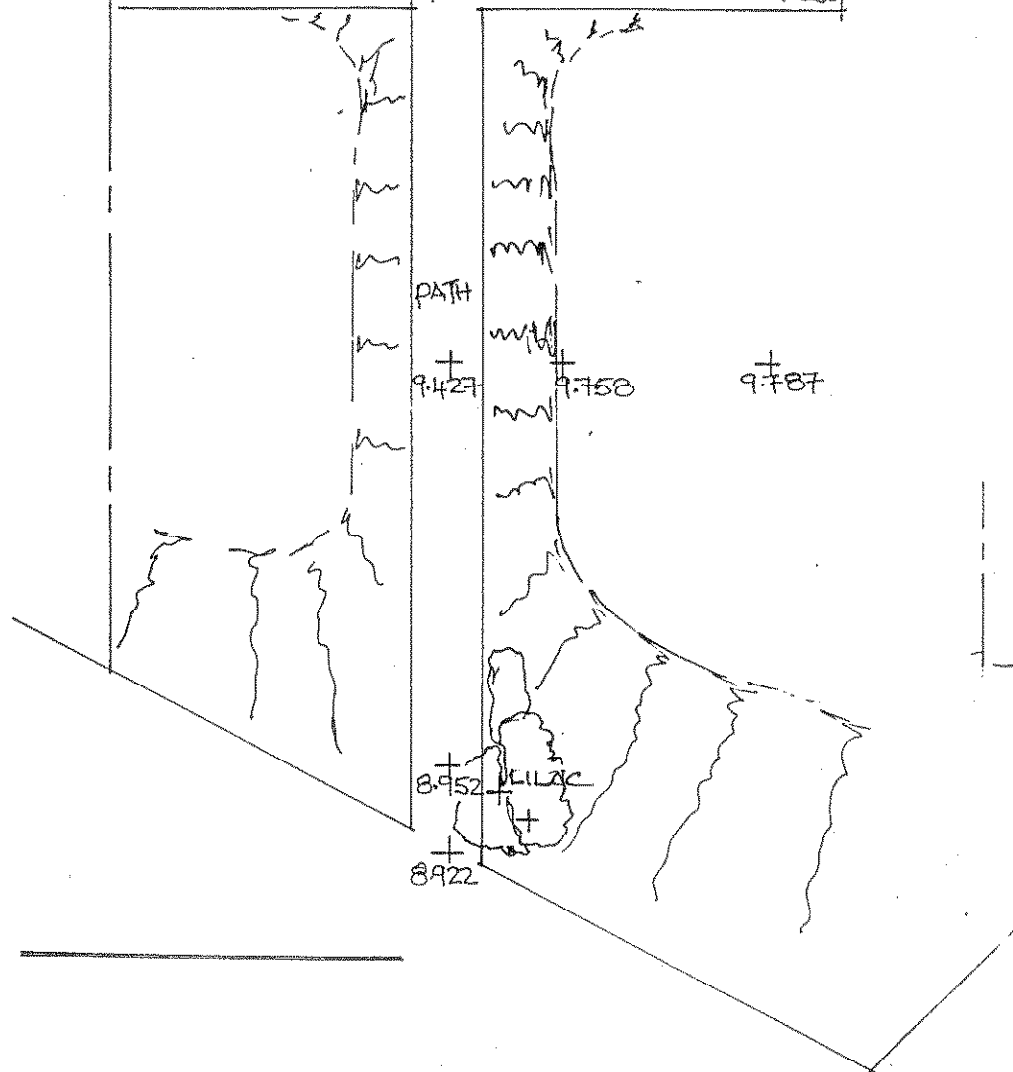

EXISTING PATH LEVEL

SIDE (NW) ELEVATION

78 HORSHAM ROAD
LITTLEHAMPTON
FOR MRS. M. MOULD.
PROPOSED RAMPED
ACCESS TO FRONT DOOR

PLAN & ELEVATIONS - EXISTING

Scale 1:100
Date MAY 09 1795 03
Drawn PGW



Anchor Staying Put, Arun & Worthing
3 Churchill Court
112 The Street
Rustington
BN16 3DA
Tel: 01903 788 440