

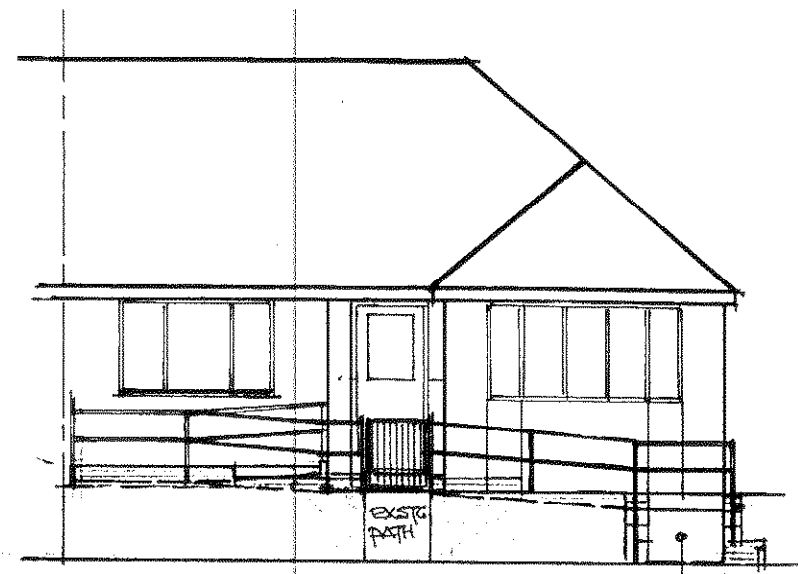


Please be advised that this drawing remains the intellectual property of Anchor Trust until completion of works as agreed in the 'Agreement to Provide the Staying Put service' and/or all monies due to Anchor have been paid in full.


ARUN DISTRICT COUNCIL			
No.	LU	171	09
RECEIVED			

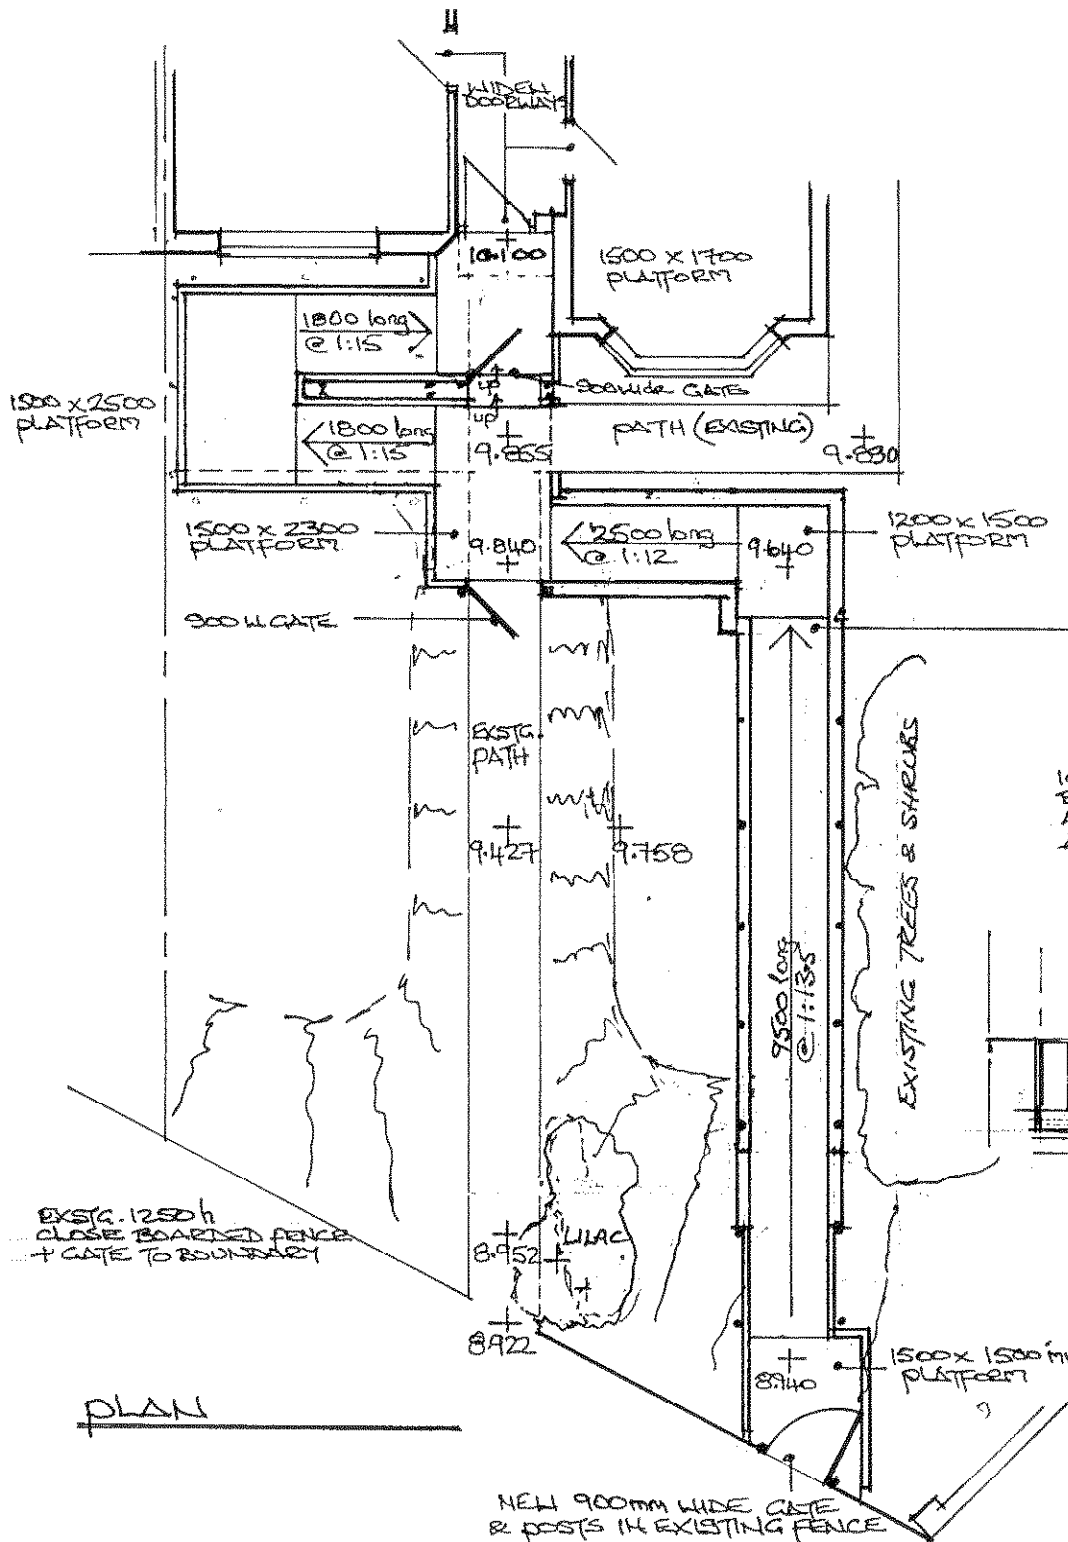


FRONT (SW) ELEVATION

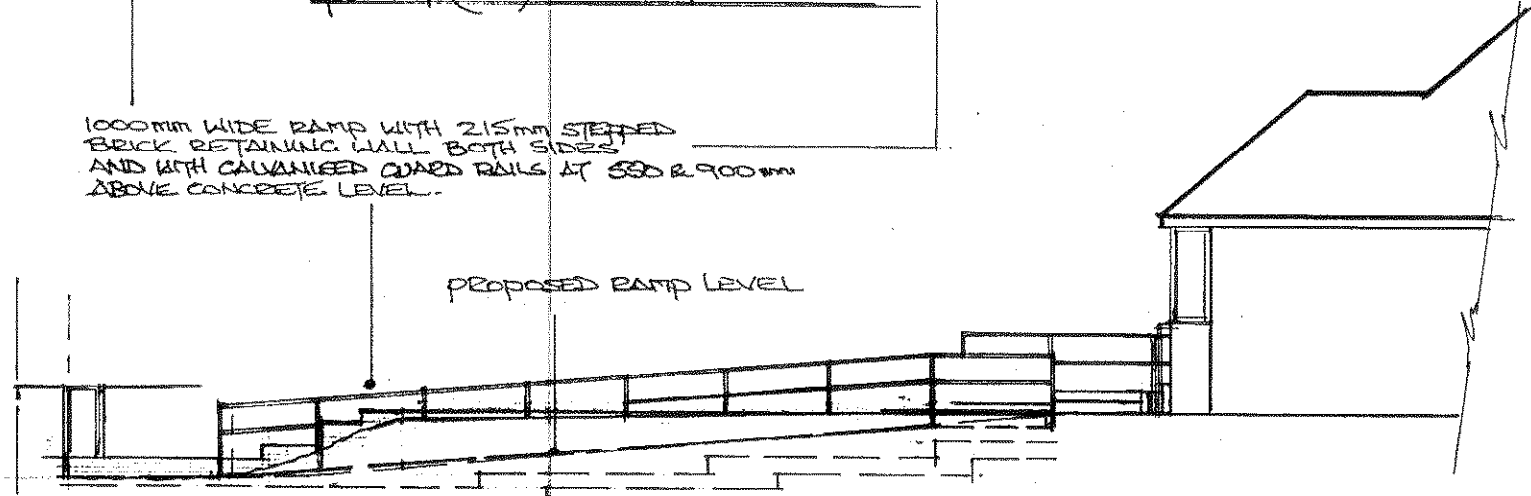

SIDE (SE) ELEVATION

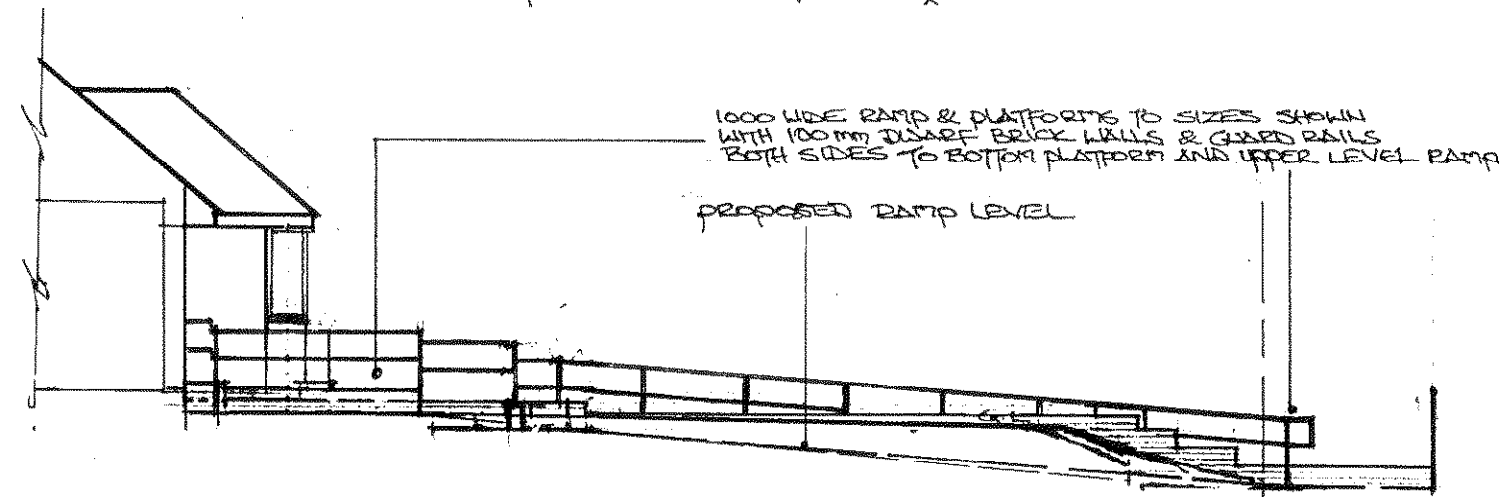

SIDE (NW) ELEVATION

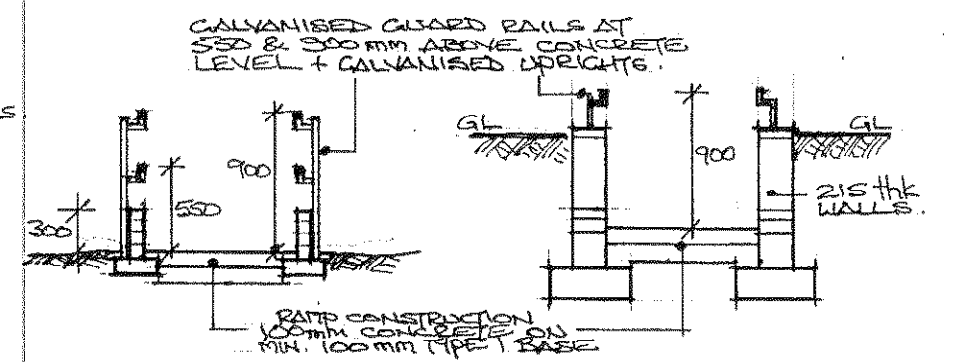

TYPICAL SECTION THRO' RAMP WITH 100mm DWARF BRICK WALLS

TYPICAL SECTION THRO' RAMP WITH 215mm BRICK RETAINING WALLS.

REV. A : SECTIONS ADDED 30.06.09

78 HORSHAM ROAD
LITTLEHAMPTON
FOR MRS. M. MOULD.
PROPOSED RAMPED
ACCESS TO FRONT DOOR

PLAN, ELEVATIONS & SECTIONS
AS PROPOSED.

Scale 1:100, 1:50
Date JUN 09 1795
Drawn RGL

Anchor Staying Put, Arun & Worthing
3 Churchill Court
112 The Street
Rustington
BN16 3DA
Tel: 01903 788 440

Anchor
Staying Put