


EXISTING

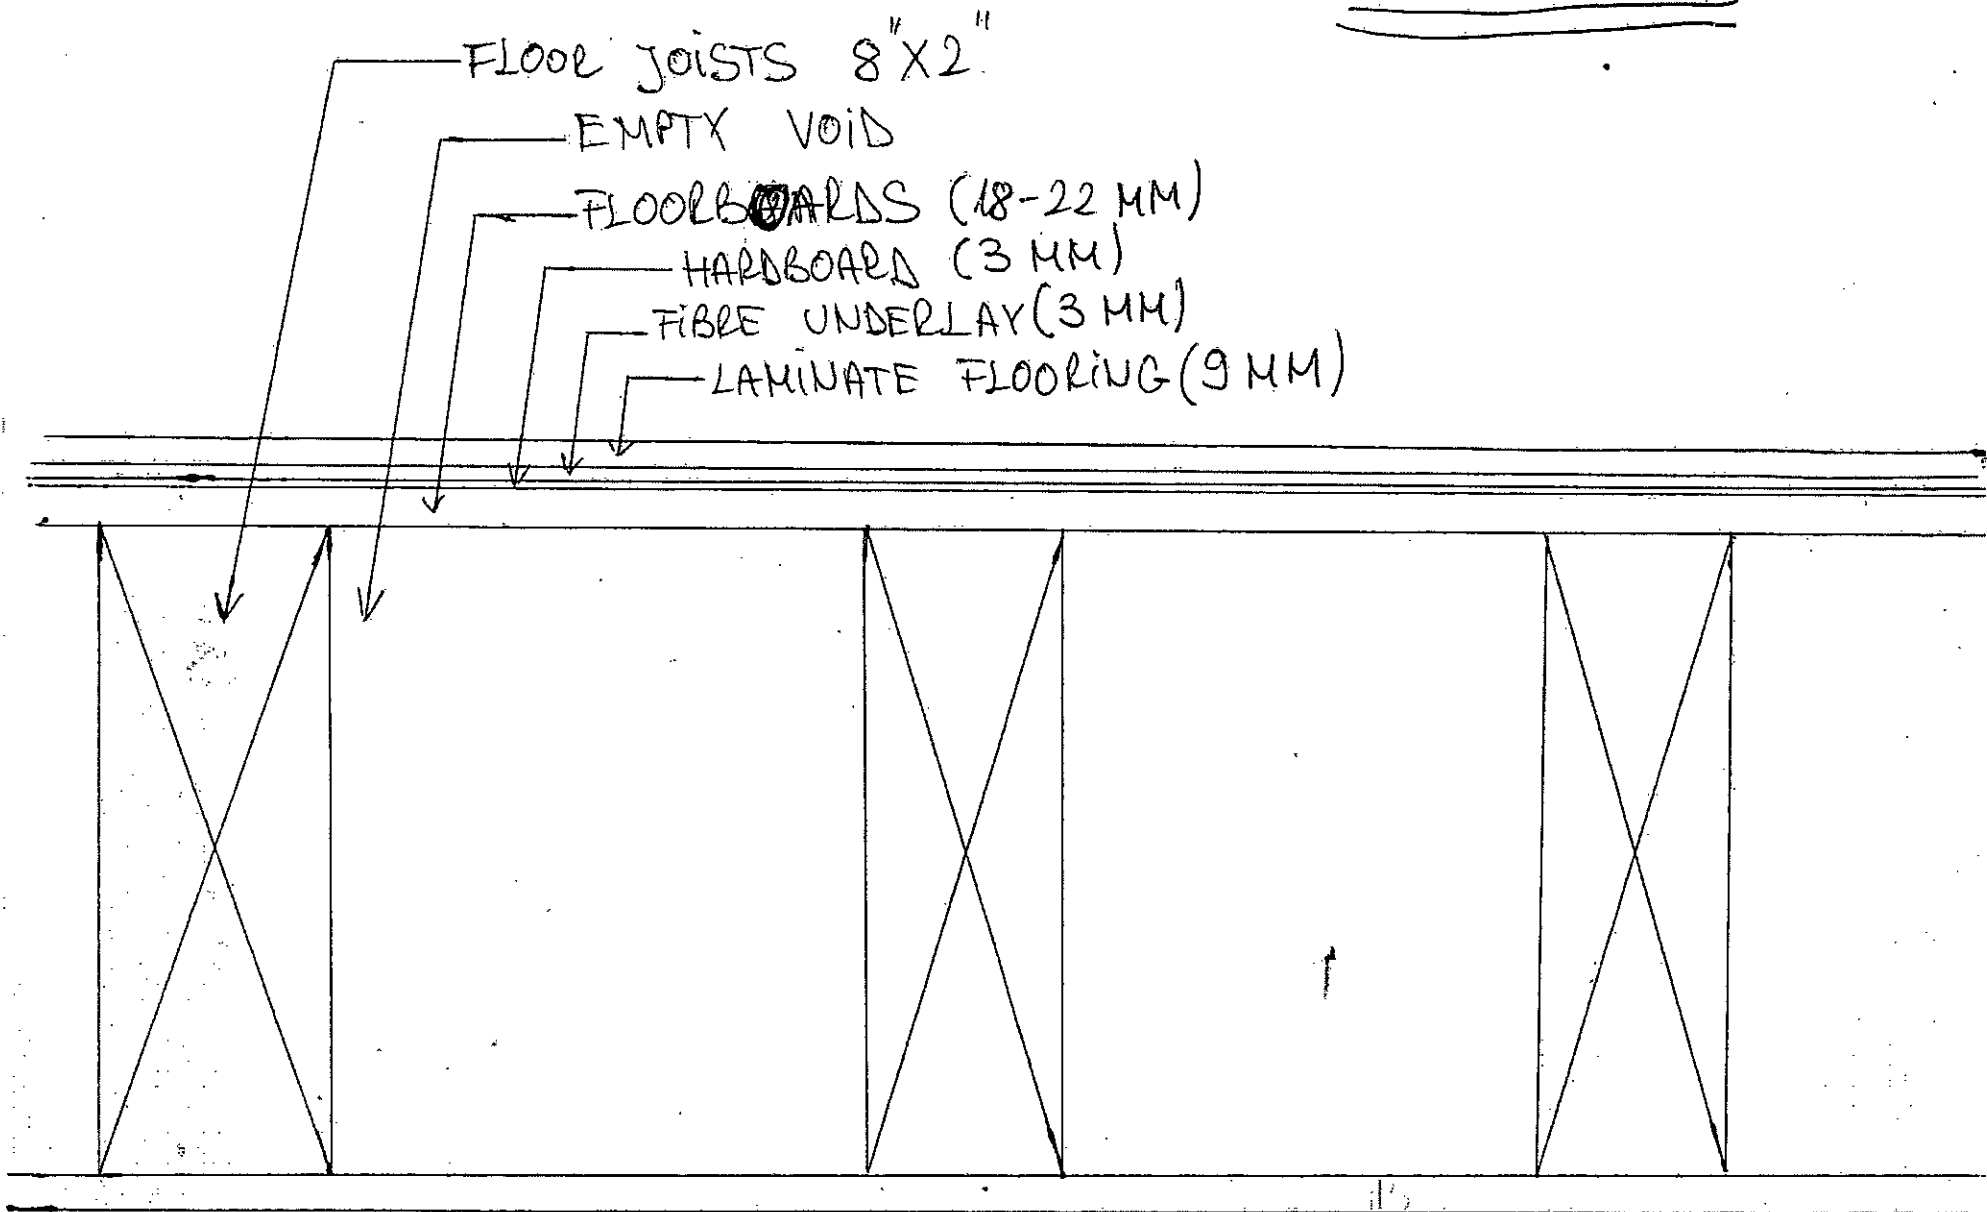

1. CEILING PLAT BELOW
2. 8"X2" JOISTS
3. FIBRE INSULATION
4. FLOORBOARDS (18-22 MM)
5. ACOUSTALAY MAT (3 MM)
6. ENGINEERED WOODEN FLOOR (15 MM)

PROPOSED

