




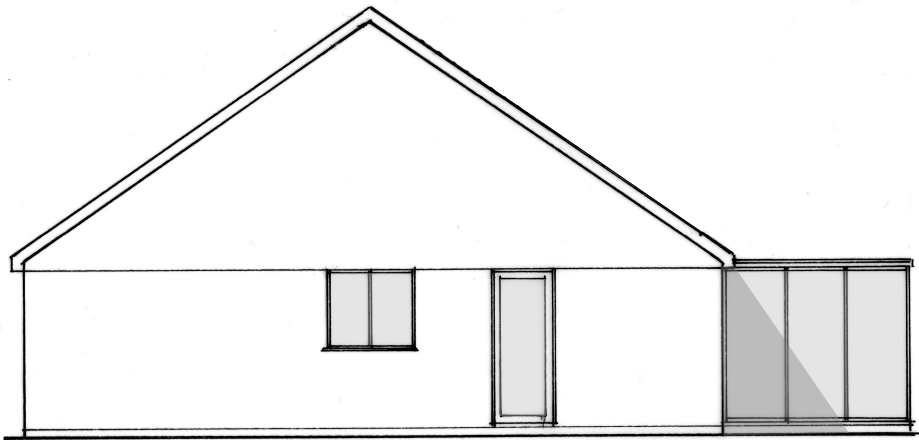


Existing Side Elevation 1:100

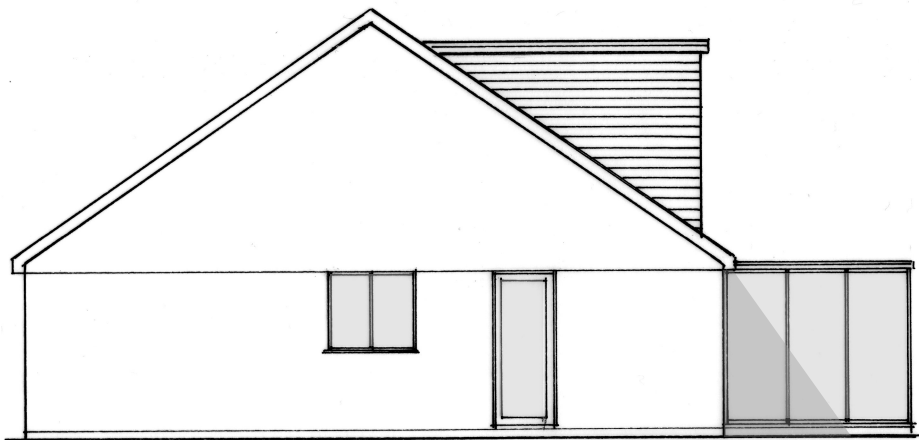

Proposed Side Elevation 1:100

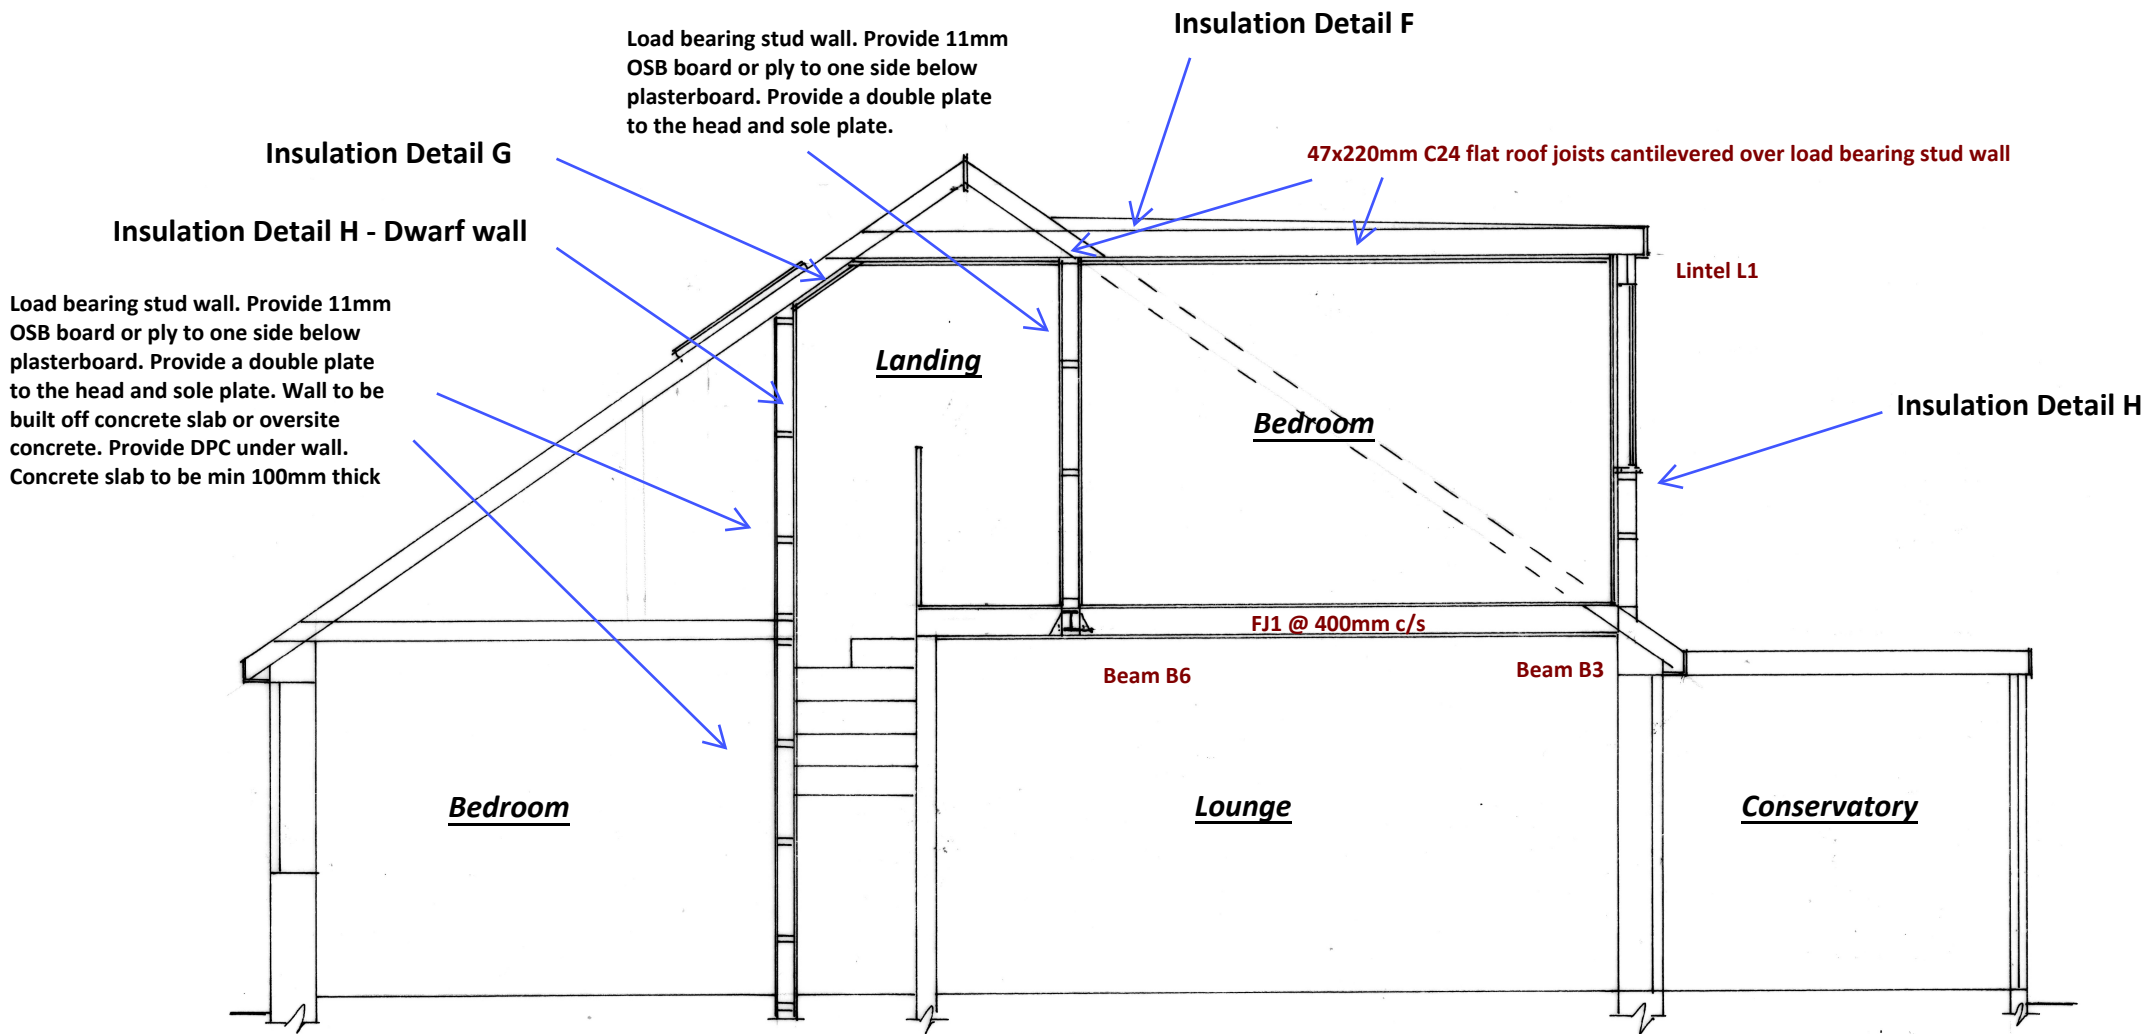

Section 1:50

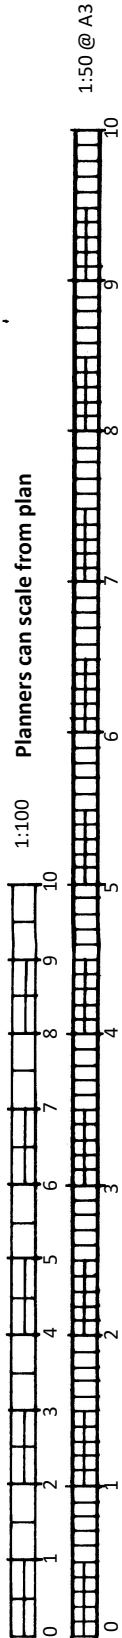

CLIENT: Mr Redfern		A3
DATE: 13.05.2026		
DRWG No: BSB/26247/1		
Loft Conversion	CBuildE chartered building engineer	
14 Swanbourne Road, Littlehampton		
BSB S.Barrett Architectural, Structural & Party Wall Services		cabe chartered association of building engineers
stevebsbltd@yahoo.com 07974 715009		