
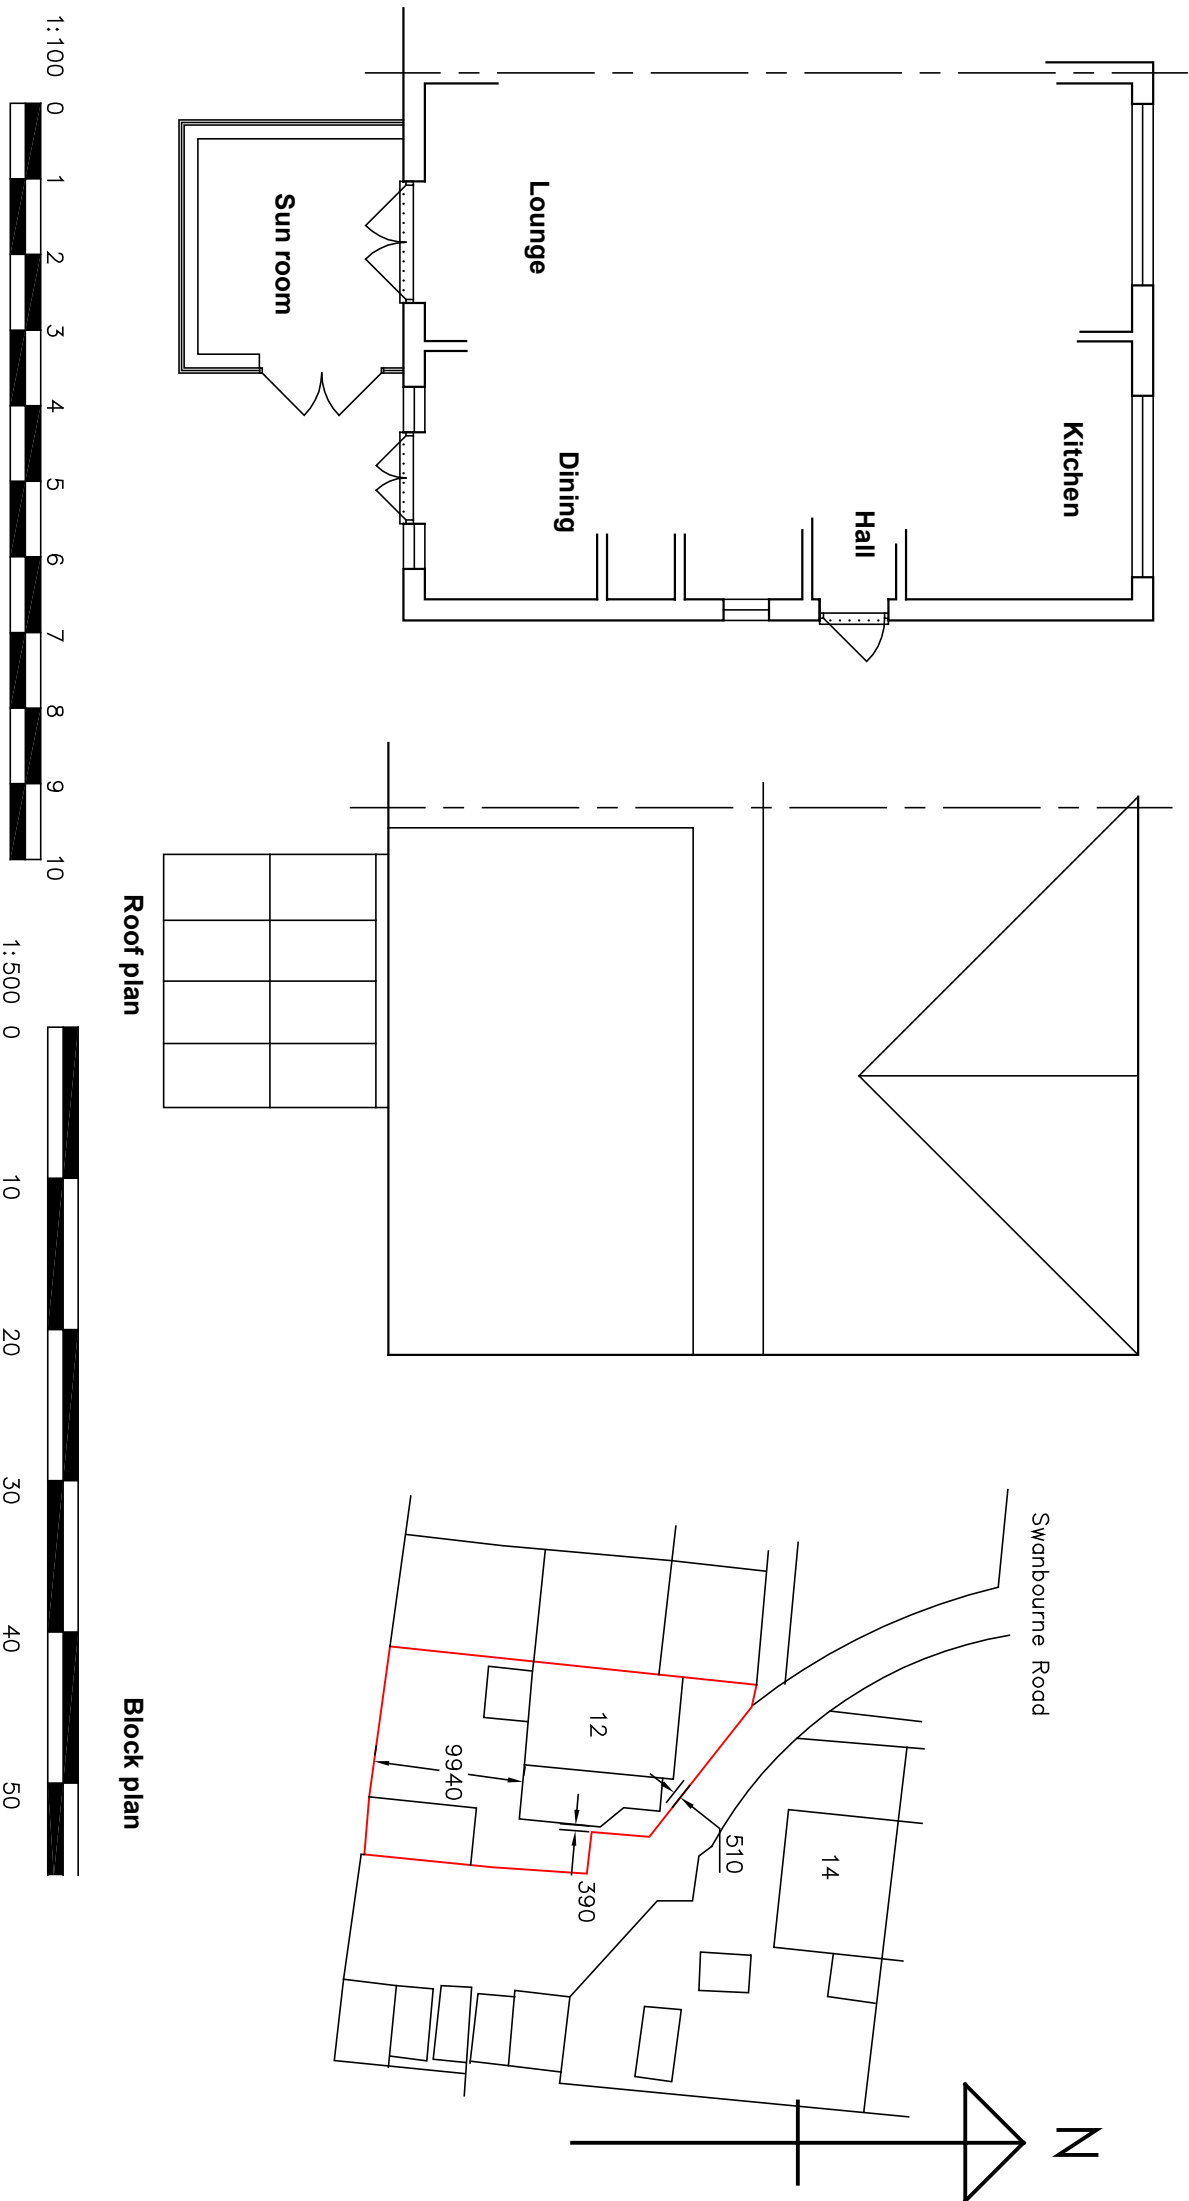


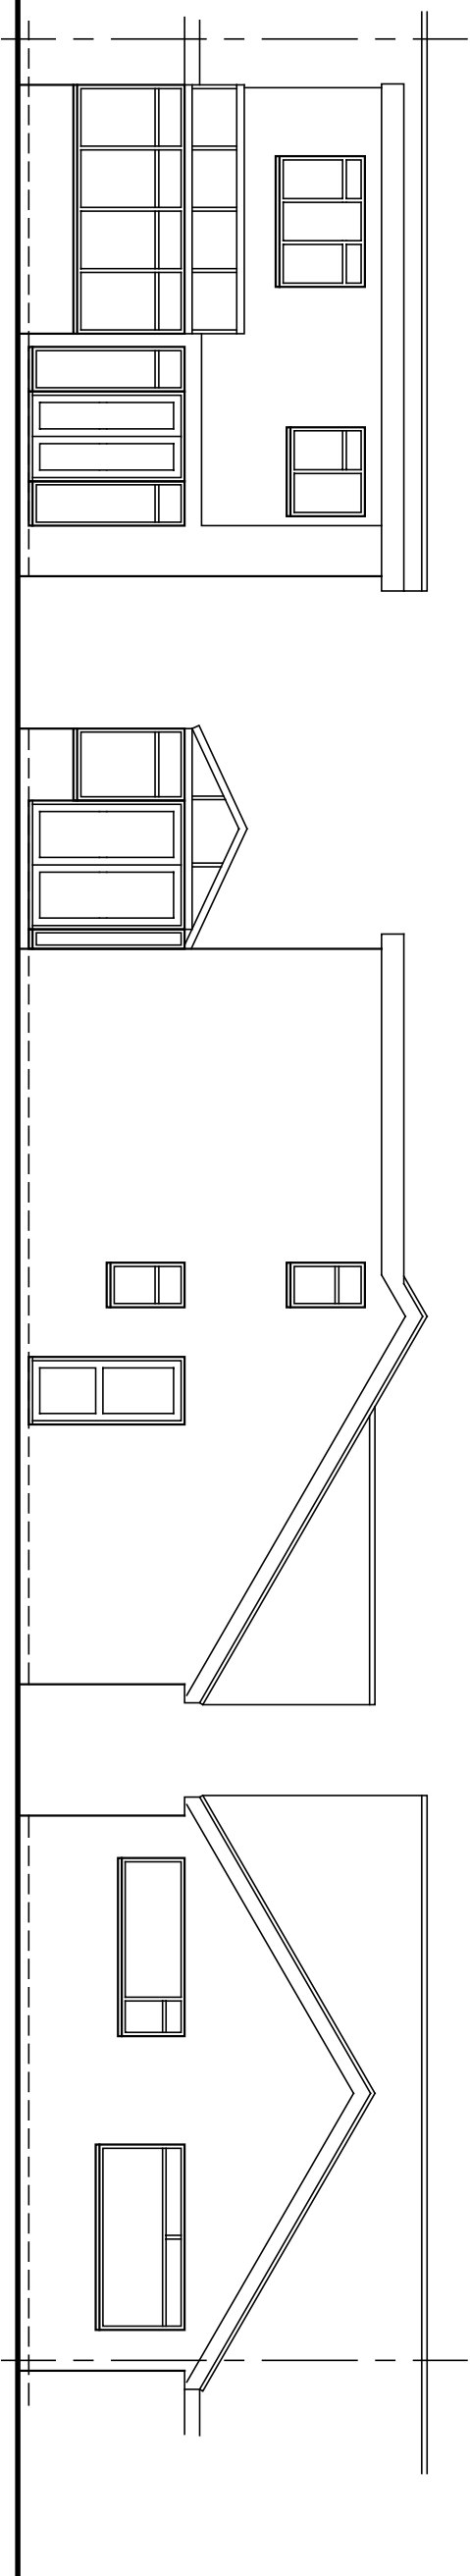

Amendments:—


BRYCESON SHAW ASSOCIATES

Surveyors and Designers

2 Wellesley Court, Fitzalan Road, Littlehampton,
West Sussex BN17 5JW

Tel. 01903 734381 Mobile: 07889 651301

E-mail: brycesonshaw@btinternet.com

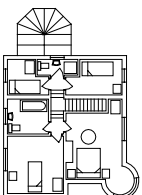

Project:

**Proposed extension; 12 Swanbourne Road, Littlehampton
BN17 6HS**

Drawing:

Plans and elevations as existing

For:

Mr. P. McGowan

Drawn:

PKS

Date:

June 2020

Scales:

1:100 1:500

 N_2O

603/01/01

To scale when printed on A3