
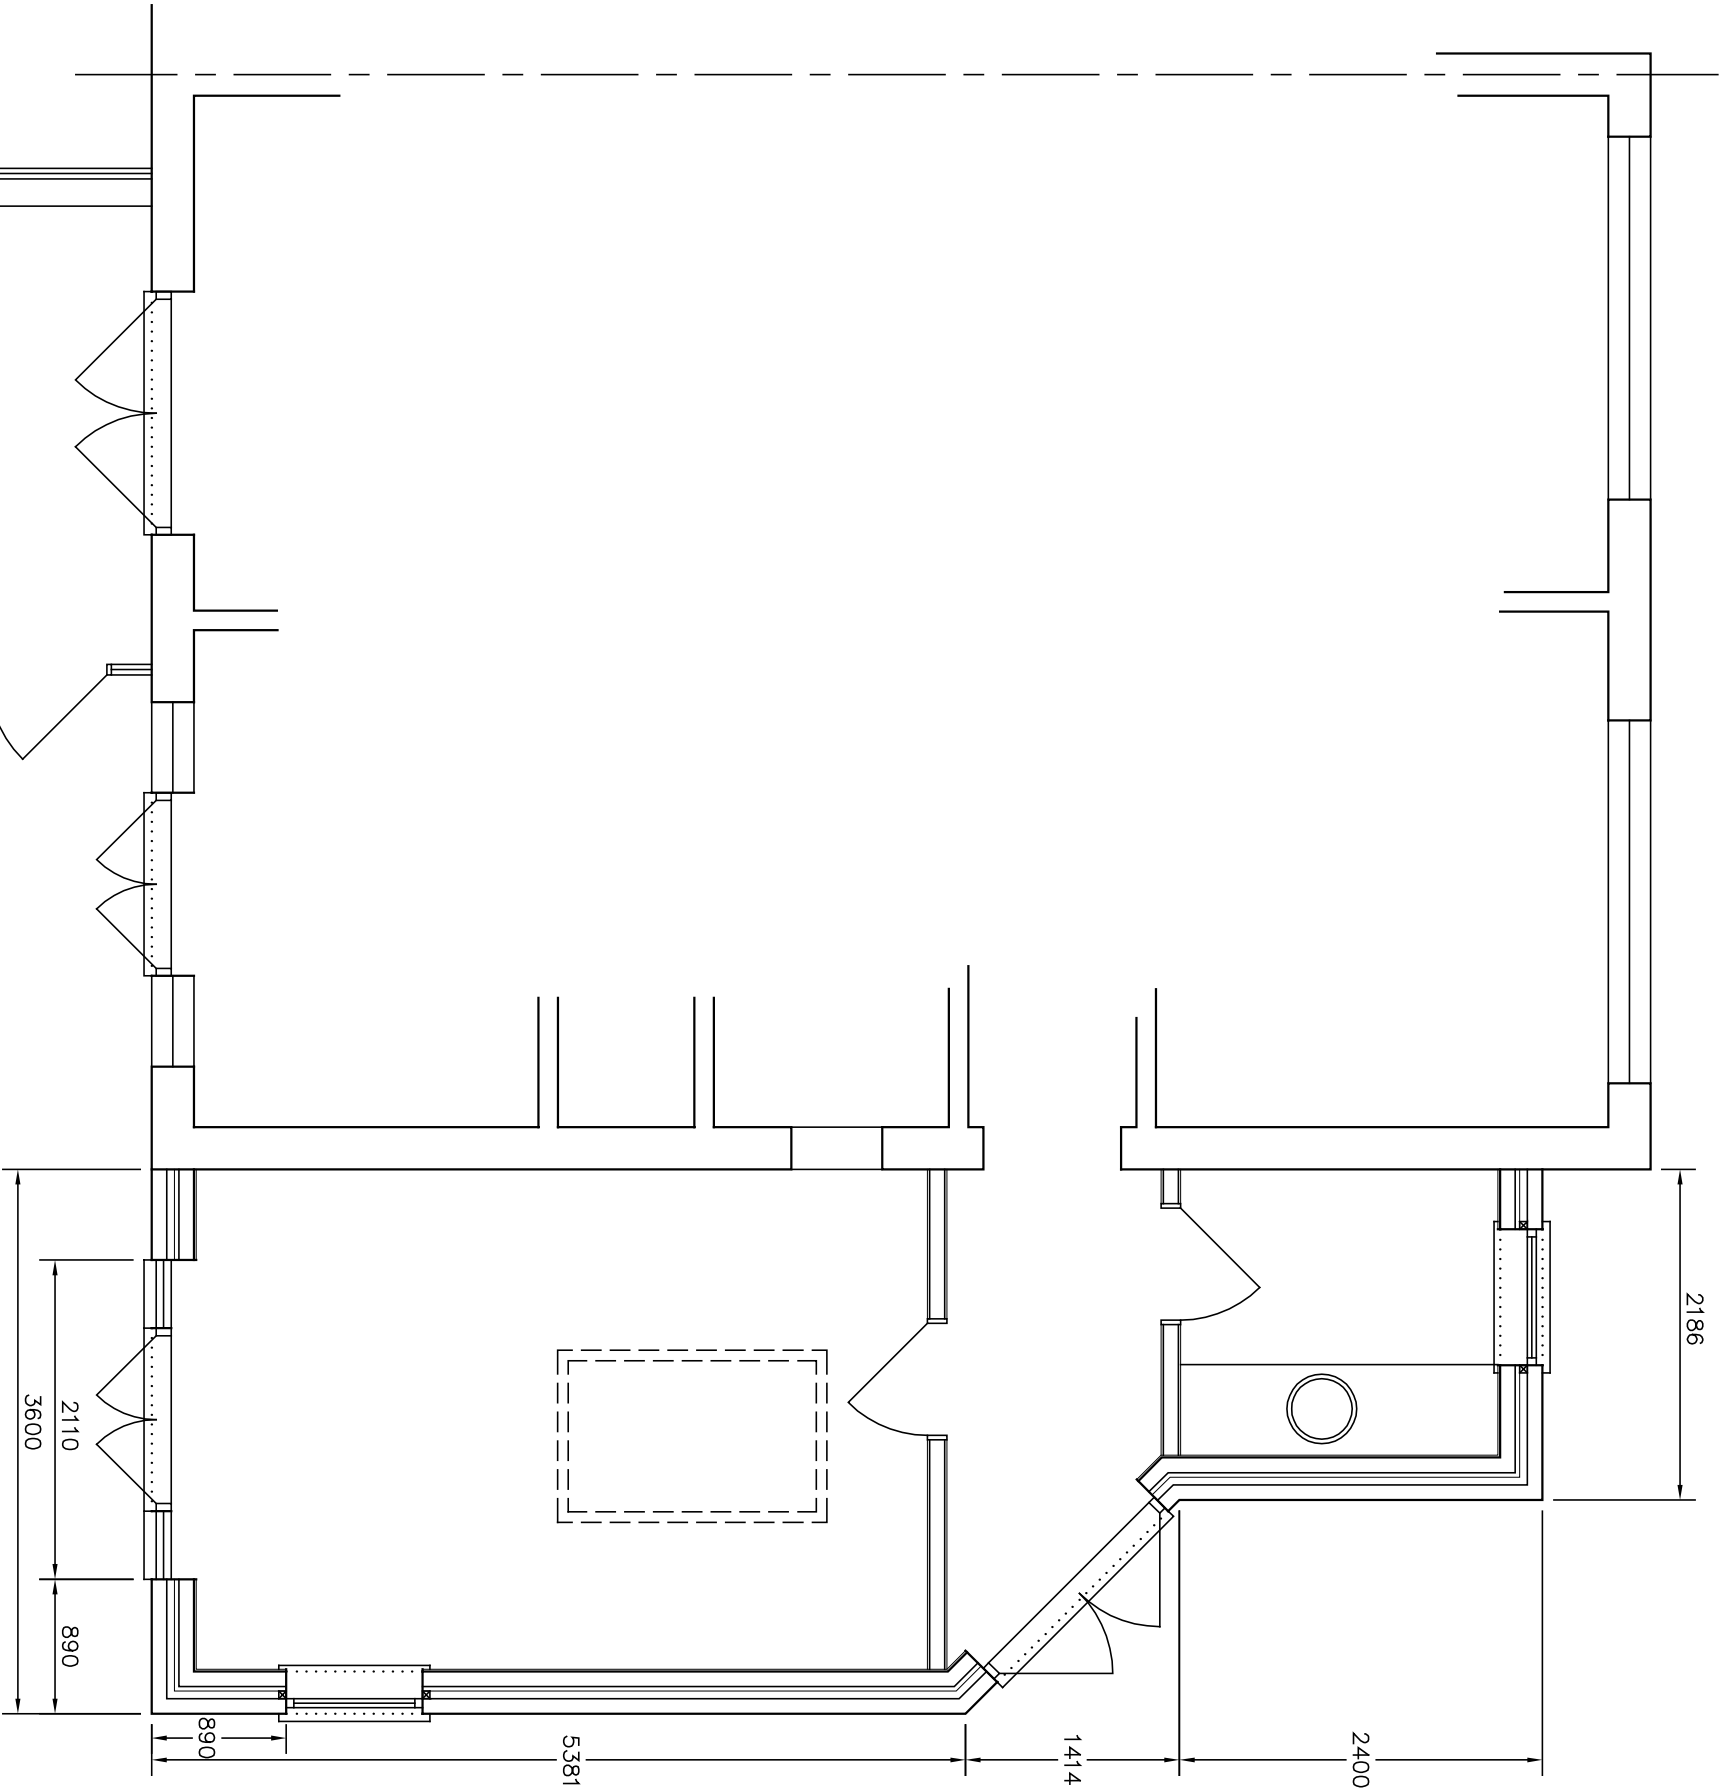


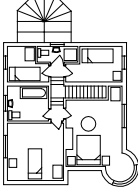

Amendments: –

BRYCESON SHAW ASSOCIATES Surveyors and Designers 2 Wellesley Court, Fitzalan Road, Littlehampton, West Sussex BN17 5JW Tel. 01903 734381 Mobile: 07889 651301 E-mail: brycesonshaw@btinternet.com 	
Project: Proposed extension; 12 Swanbourne Road, Littlehampton BN17 6HS	
Drawing: Ground floor	
For: Mr. P. McGowan	
Drawn: PKS	Date: June 2020
Scales: 1:50	No: 2603/01/03
To scale when printed on A3	