



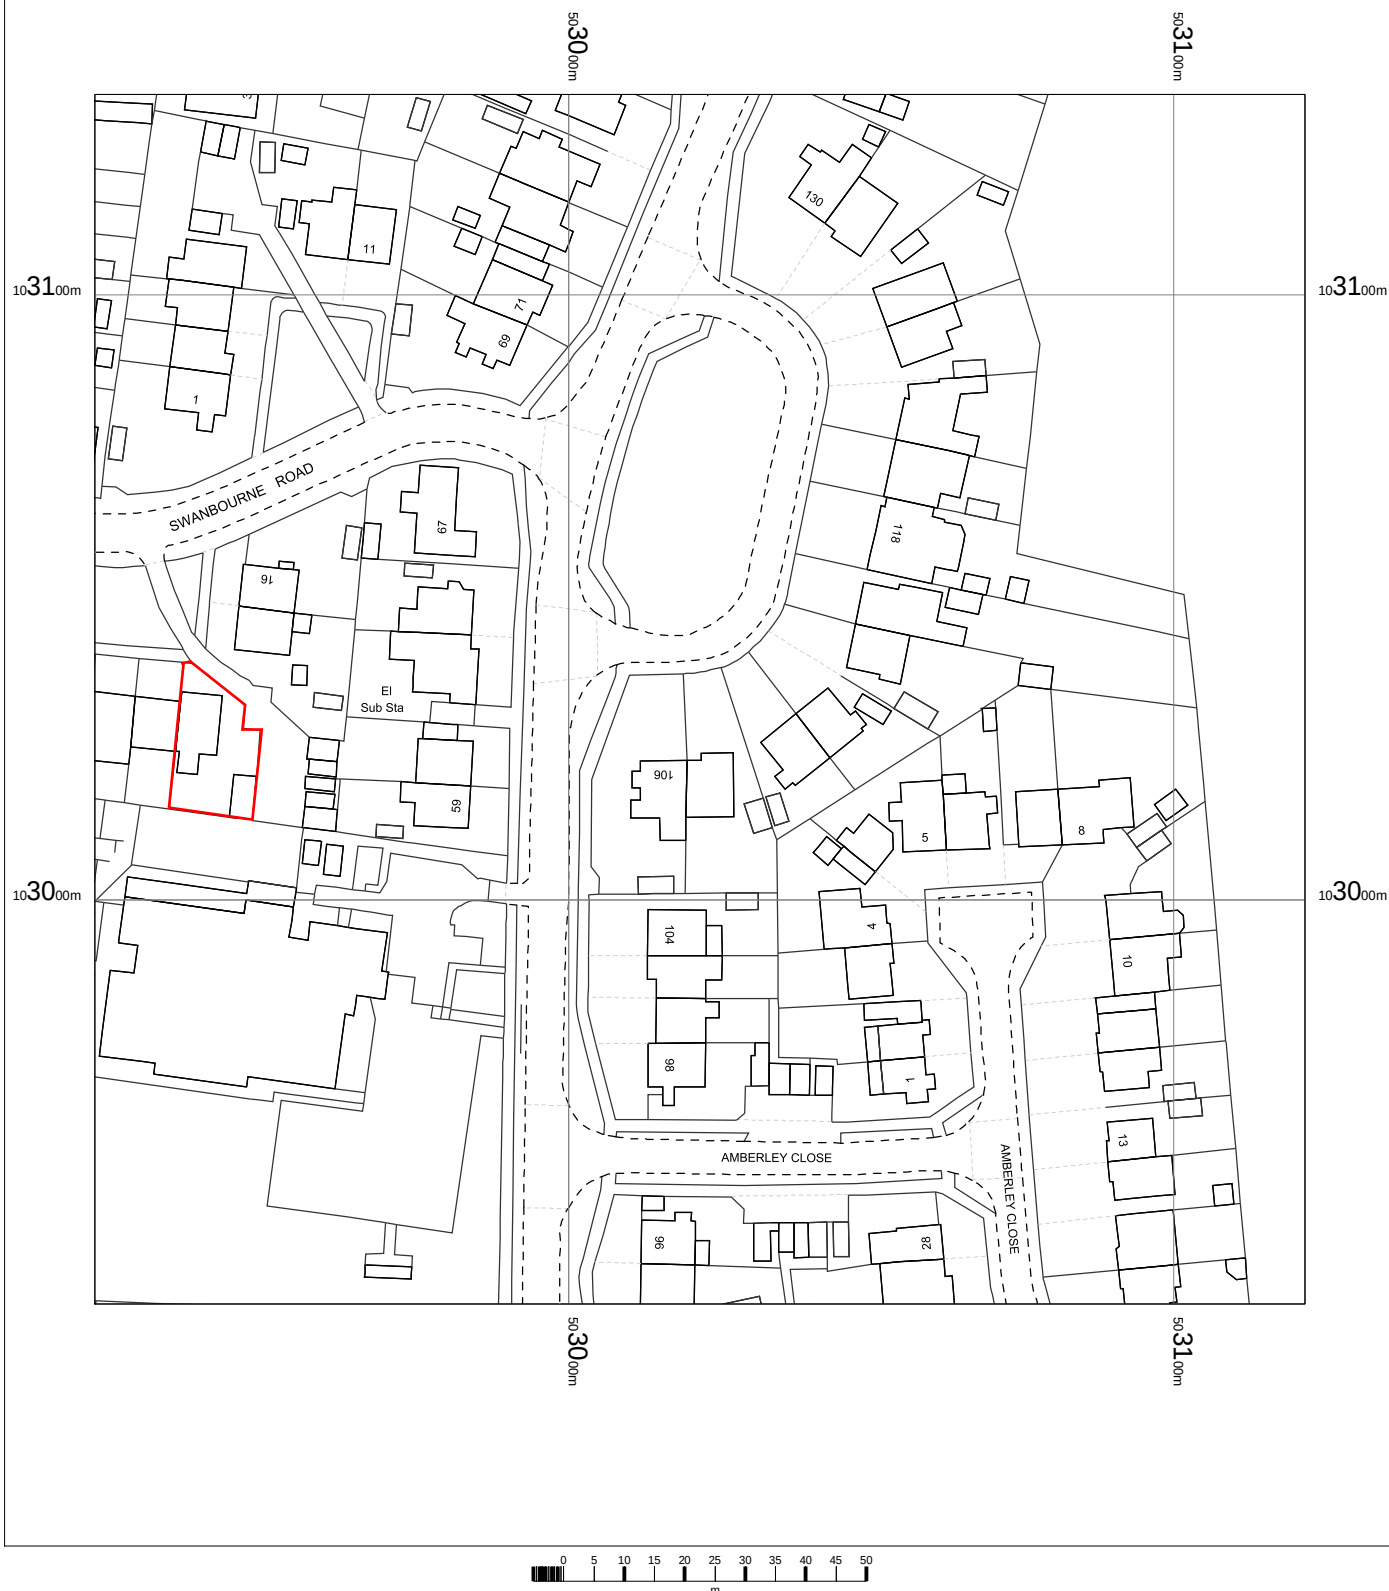

12 Swanbourne Road
 Littlehampton BN17 6HS
 Ref. 2603

OS MasterMap 1250/2500/10000 scale
 Thursday, July 2, 2020, ID: CM-00885666
www.centremapslive.co.uk
 1:1250 scale print at A4, Centre: 503022 E, 103033 N
 ©Crown Copyright Ordnance Survey. Licence no. 100019980

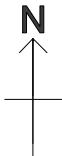

Surveyors and Designers
 Building design
 Planning
 Surveys
 Glazed structures

Bryceson Shaw Associates

Tel/Fax 01903 734381
 E-mail brycesonshaw@btinternet.com

