


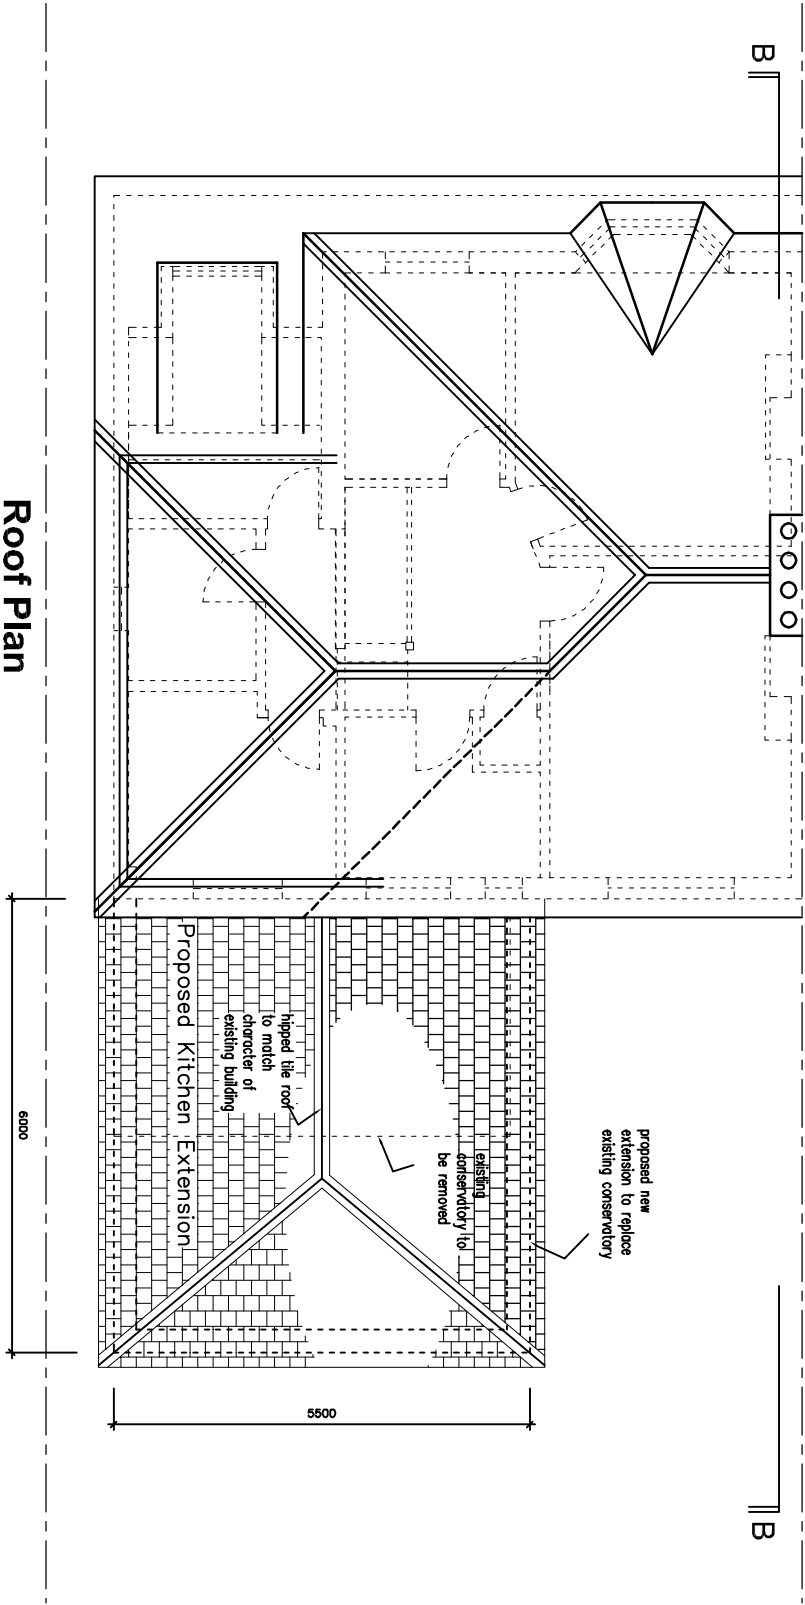


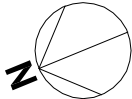


Roof Plan

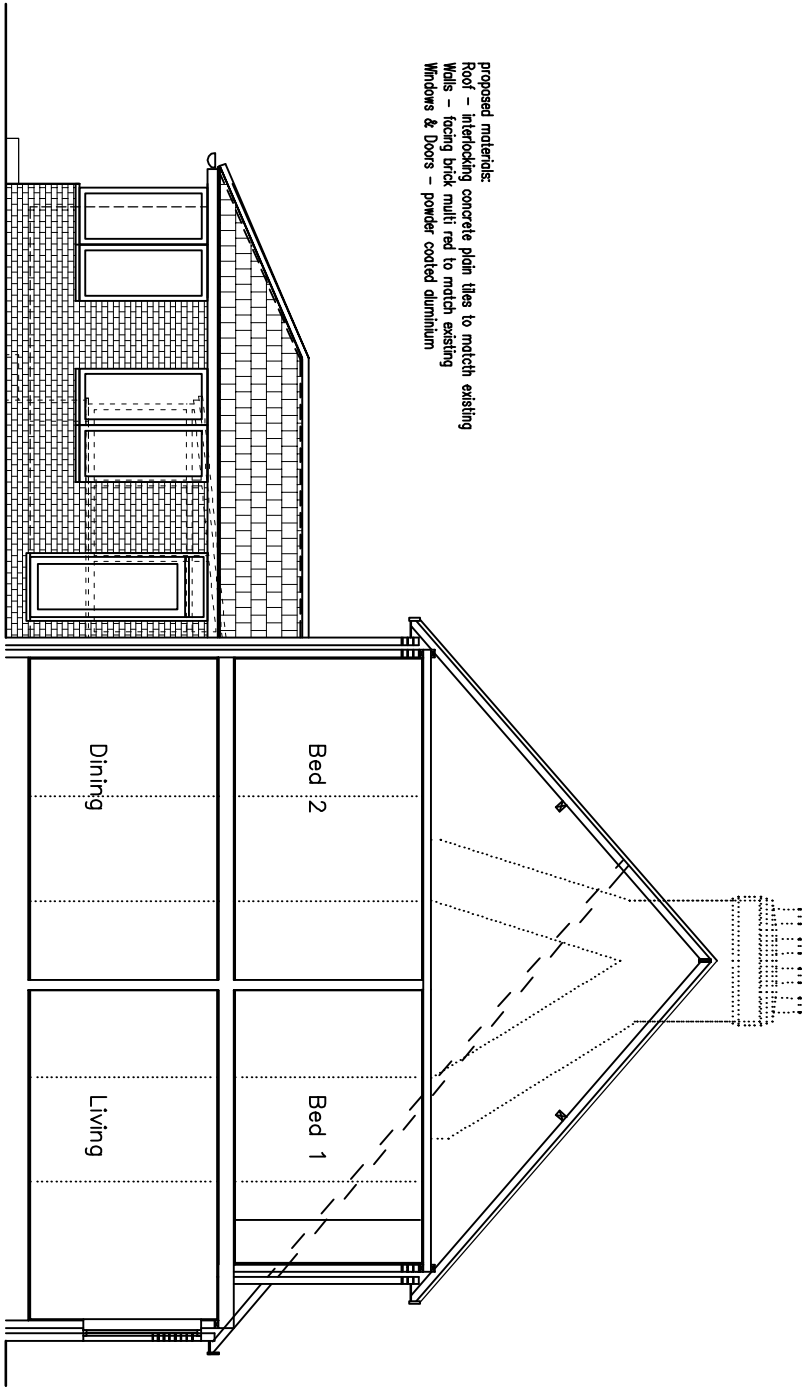

South Elevation -
Section BB

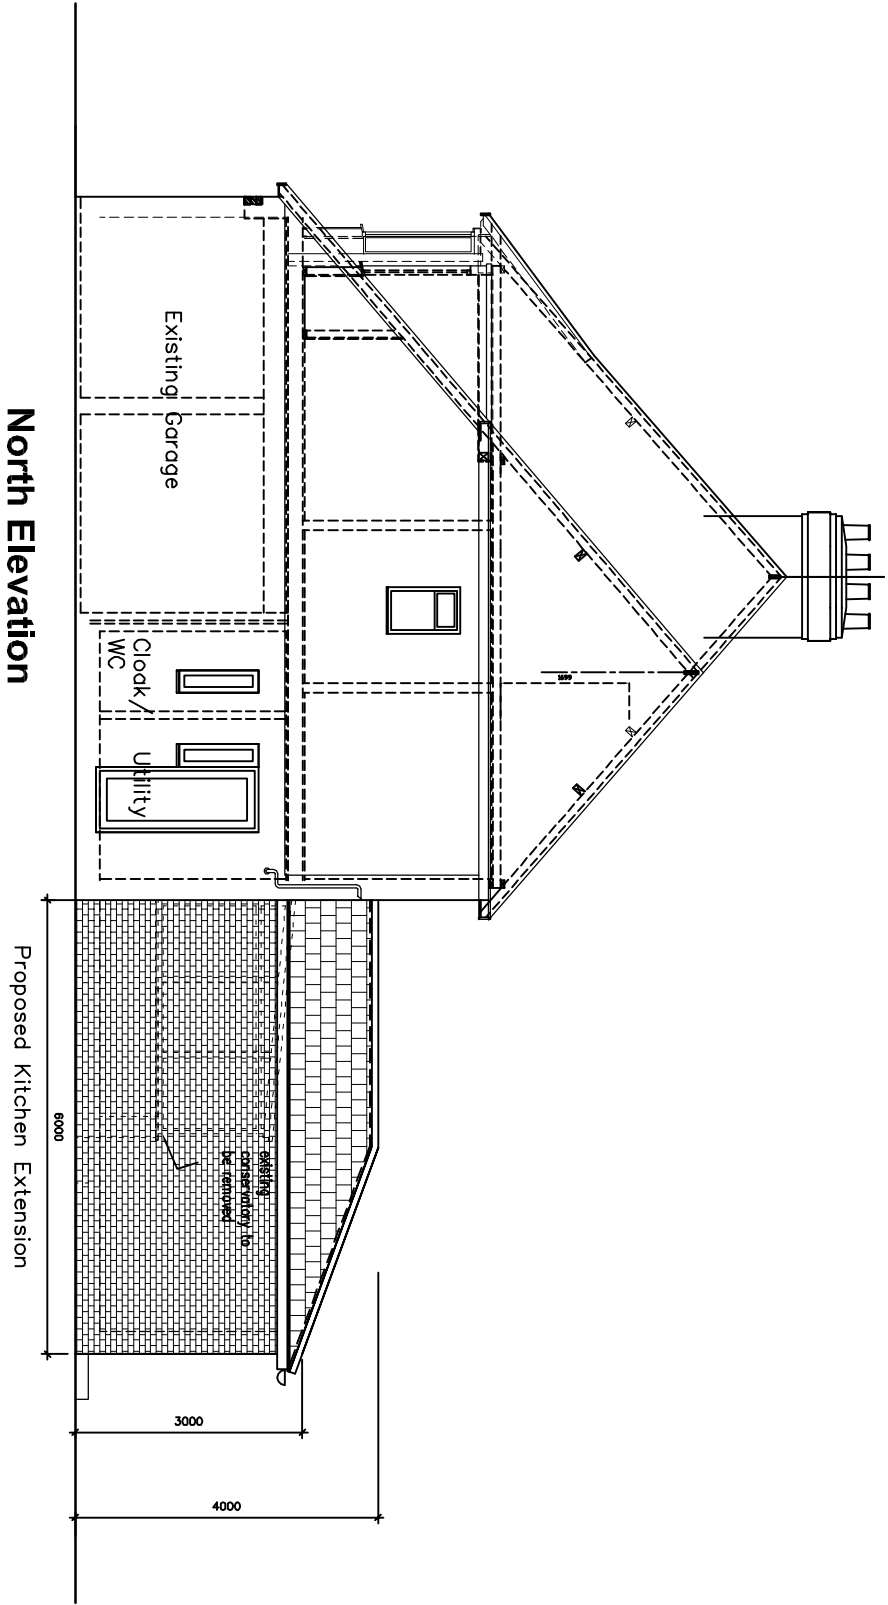

North Elevation

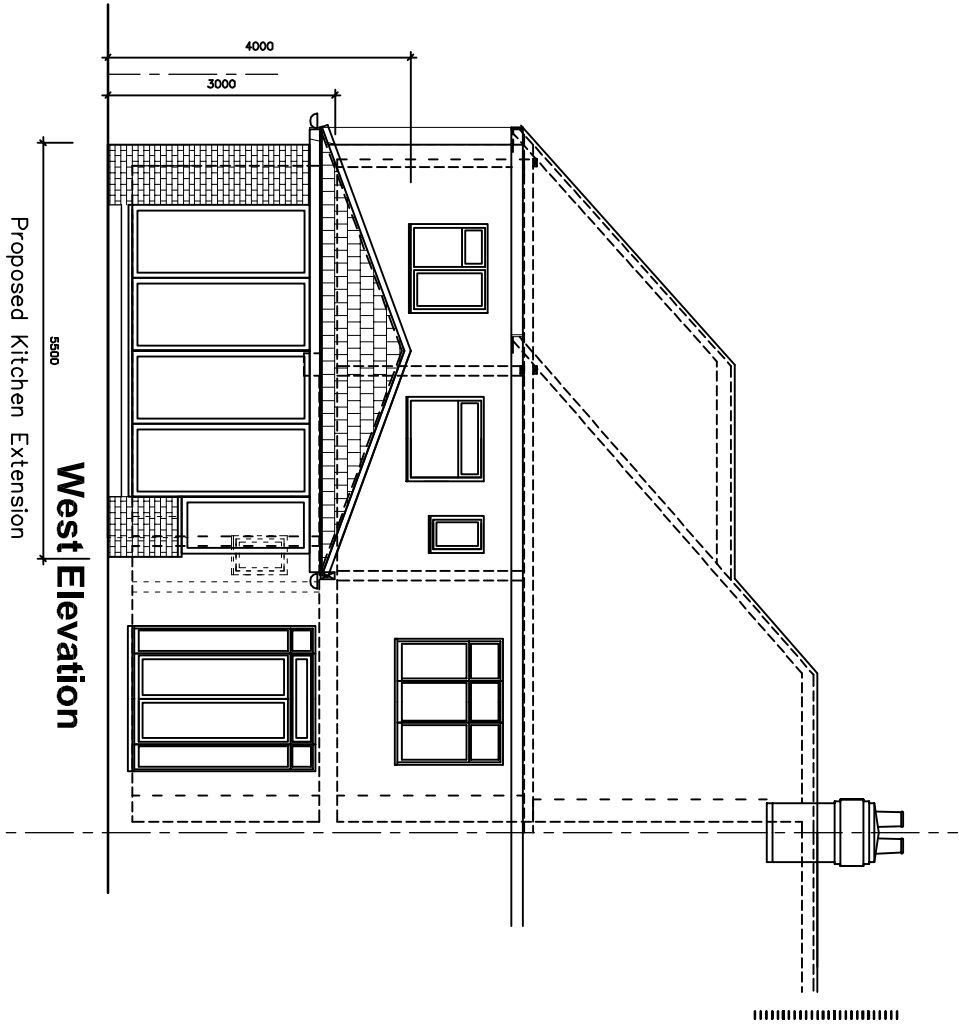

West Elevation