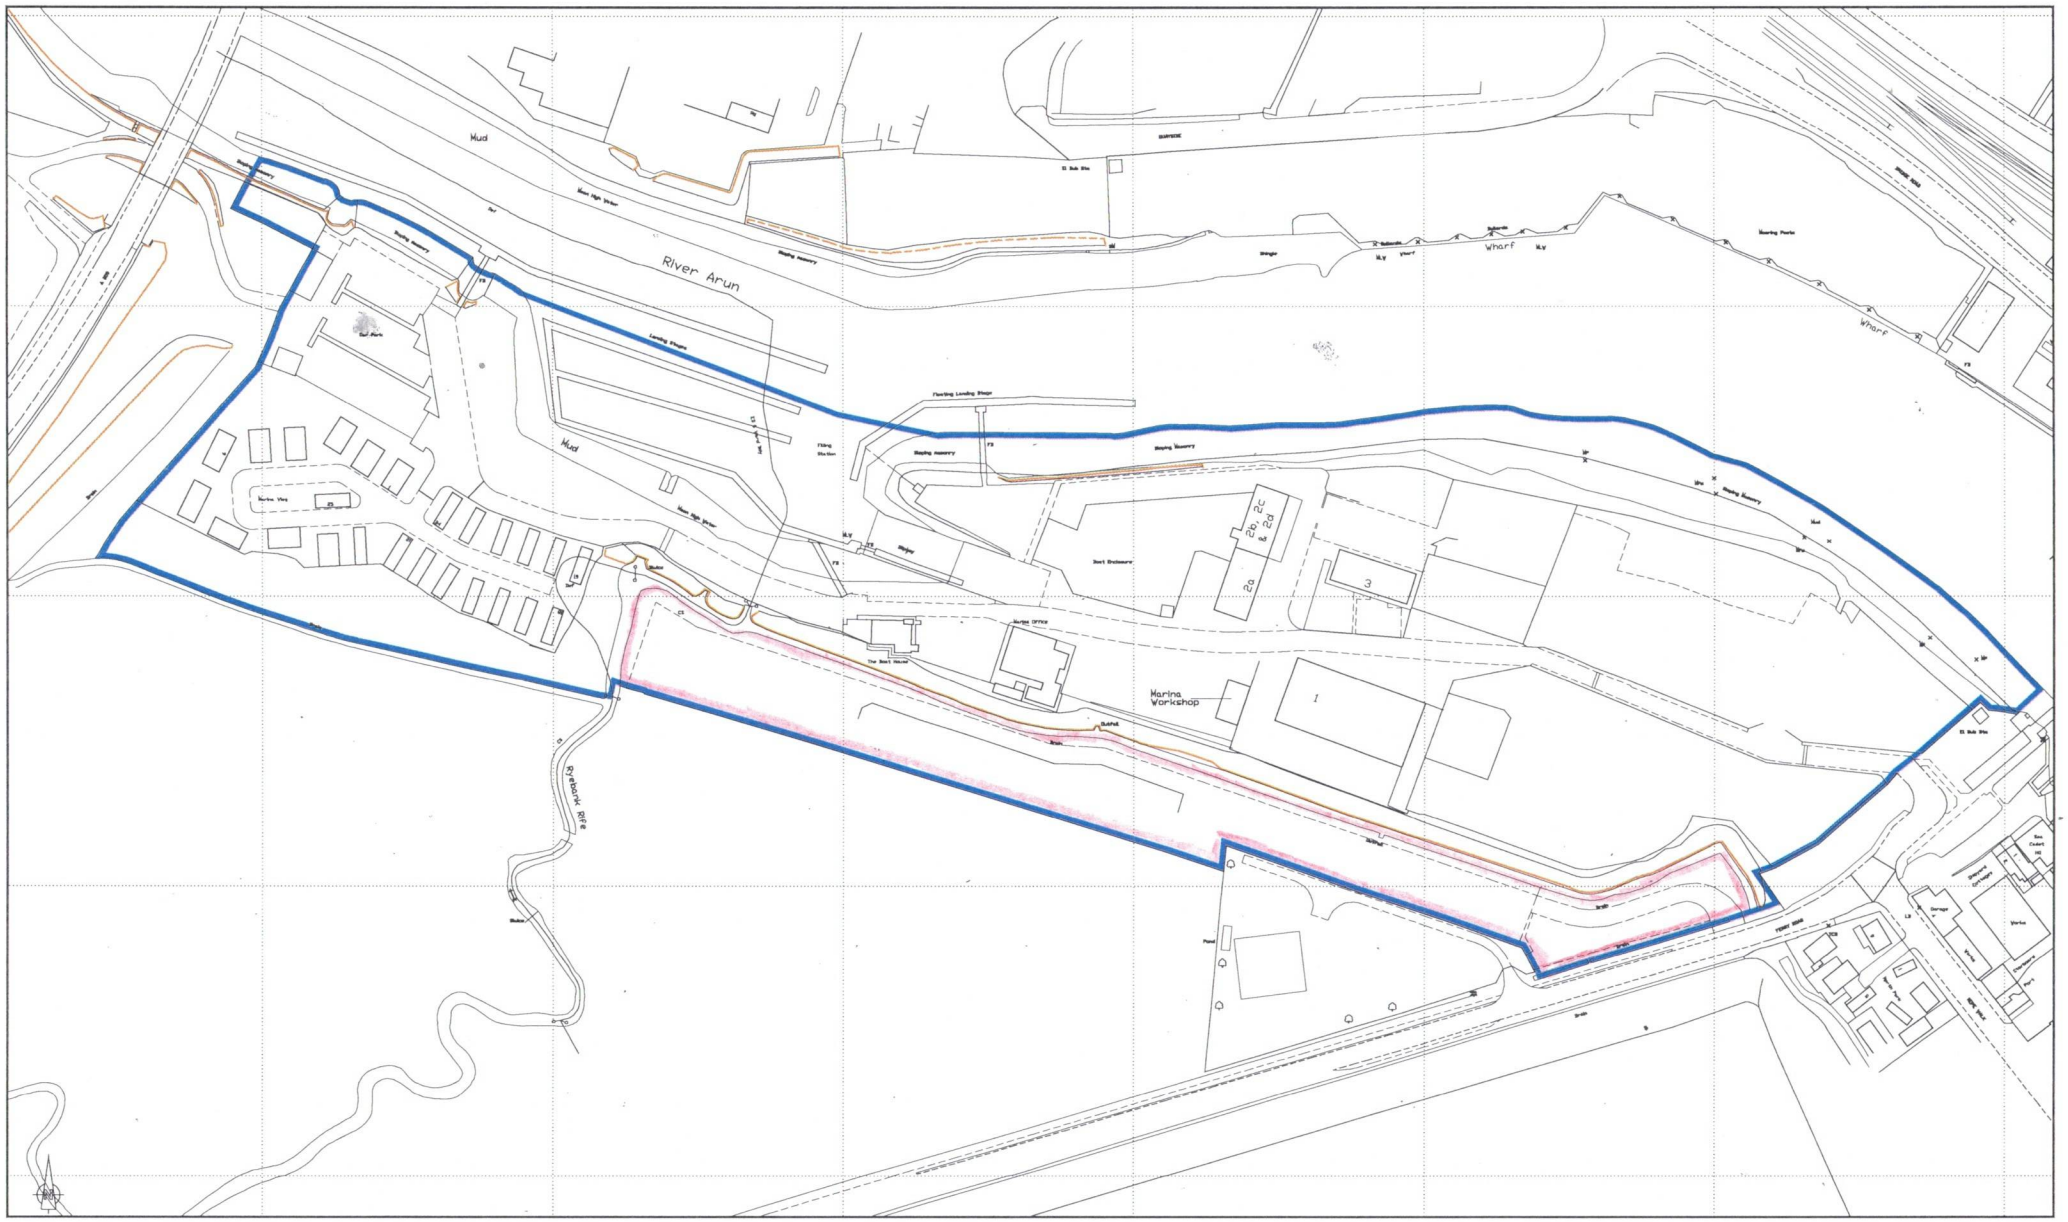

CARAVAN STORAGE AREA.
ARUN SELF STORAGE

LITTLEHAMPTON MARINA
FERRY ROAD LITTLEHAMPTON
WEST SUSSEX BN17 5DS

SITE AND LOCATION PLAN

SCALE 1:1250

Drawing No. 131087/14

KEY

Marina Outline

Plan produced for information puposes only
© Crown copyright. All rights reserved
Licence number ES 100025749

alan unsted MCIAT
Architectural Technologist
Building Design Consultant
Tel (01243) 575334
E-mail: alan.unsted1@btconnect.com

Trafina Cottage, Newells Lane, West Ashling
Chichester West Sussex PO18 8DF